


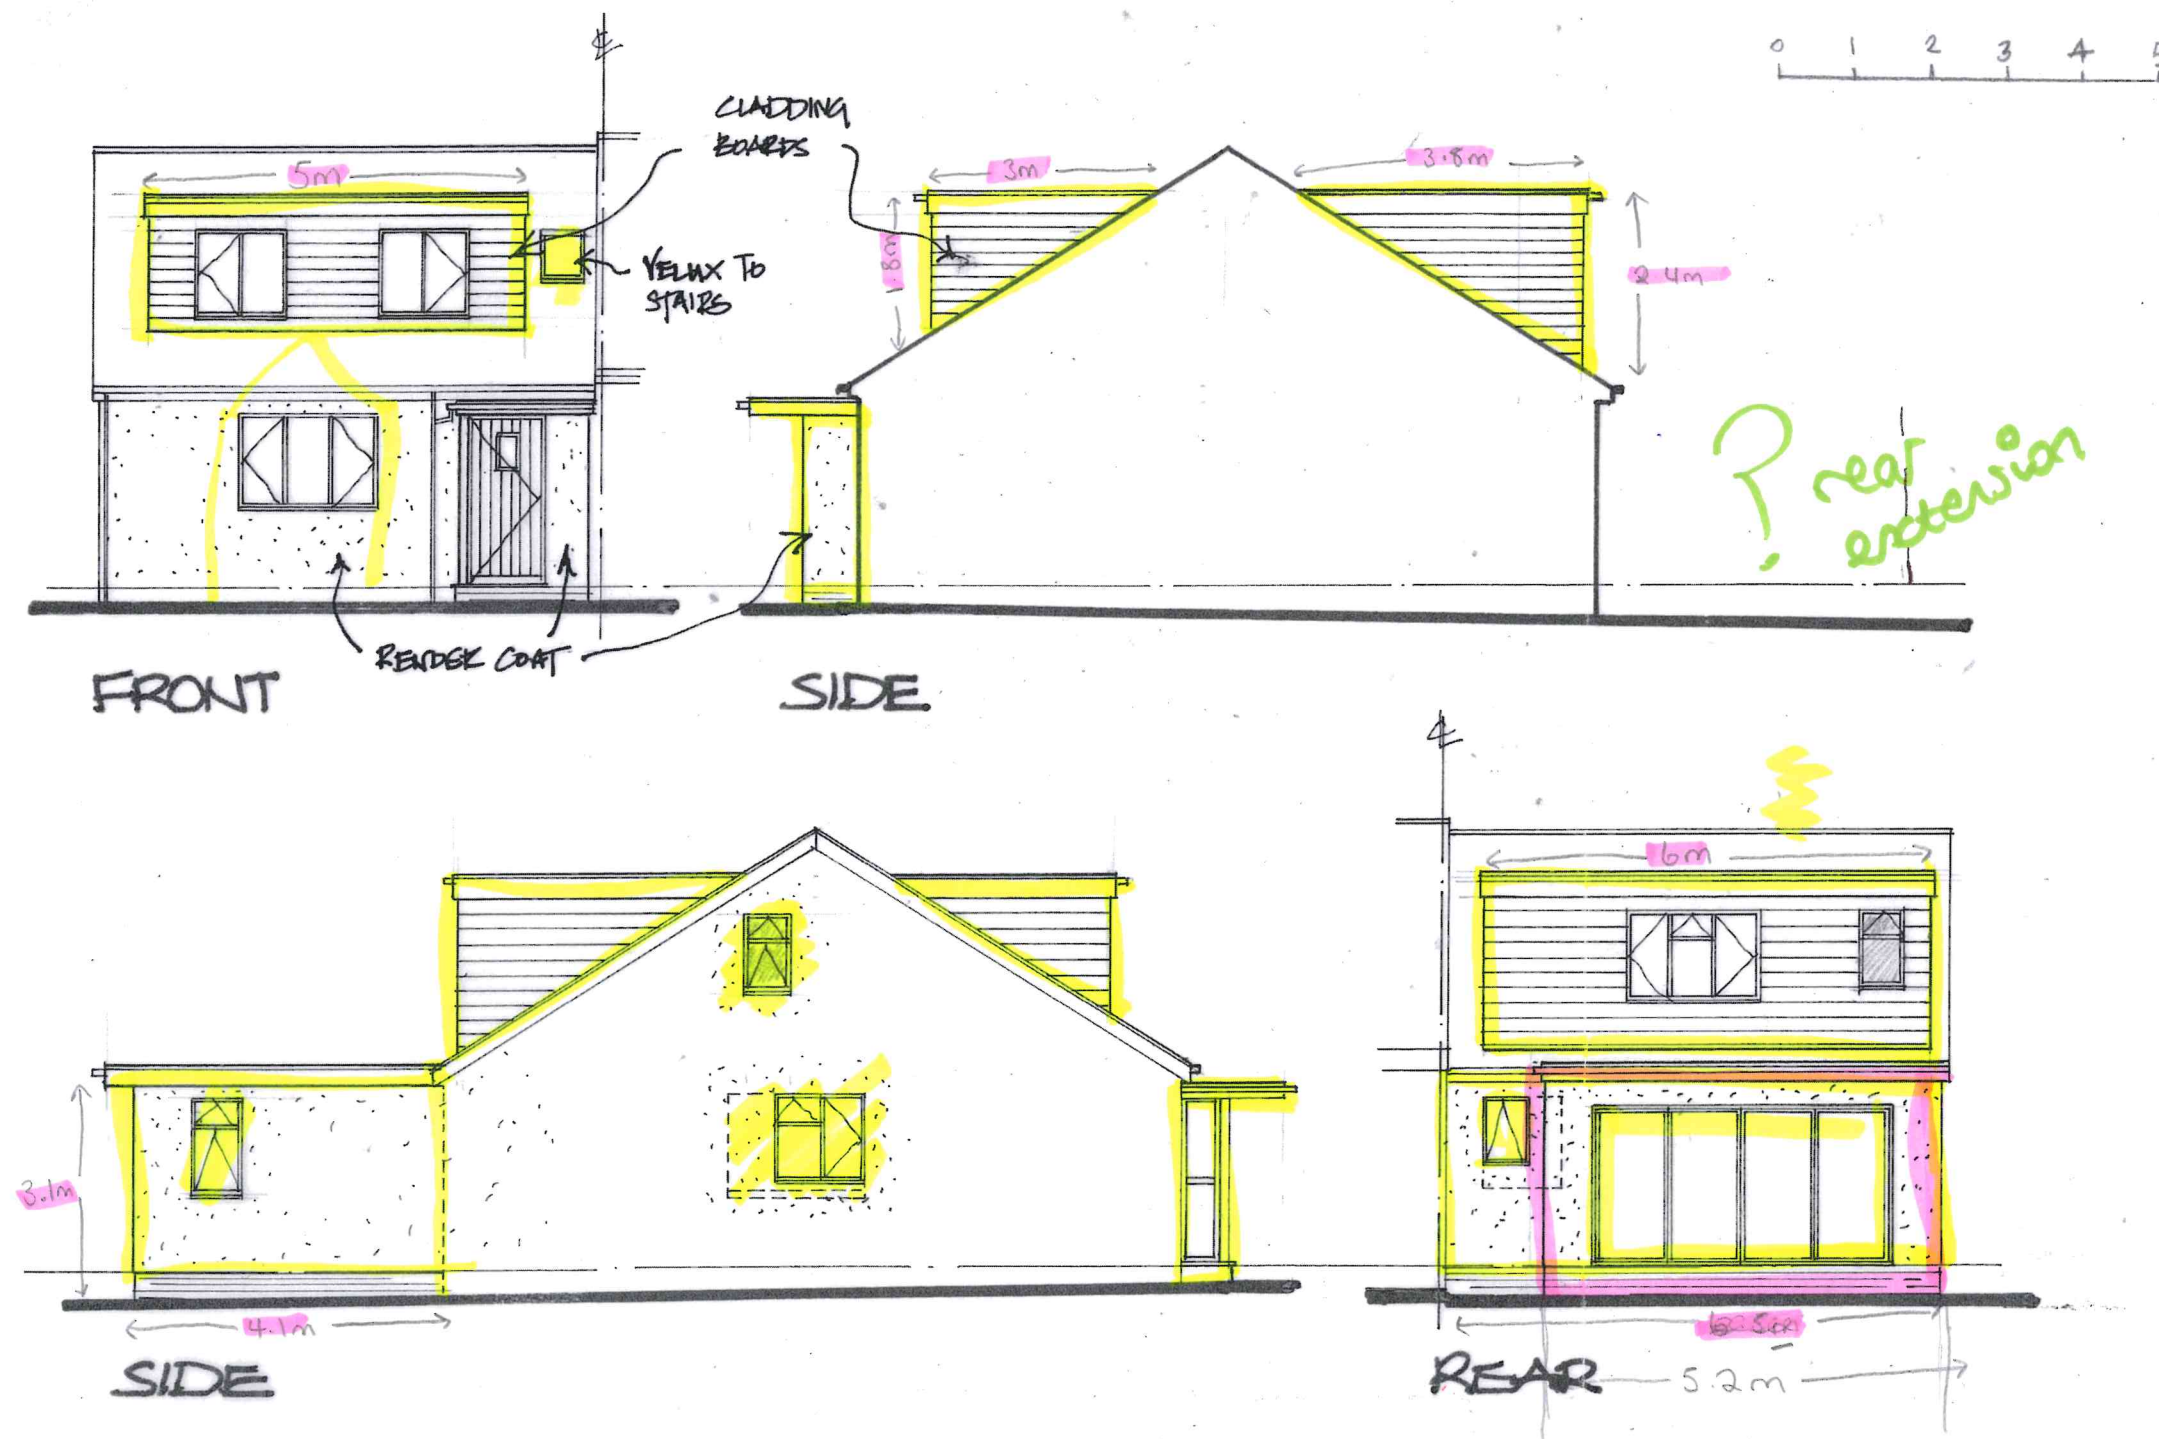

DEREK TREAGUS ASSOCIATES
ARCHITECTURAL SERVICES

Tel: 07956 624094
 Email: derek.treagus@gmail.com

Project REAR EXTENSION &
 LOFT CONVERSION AT
 20 LANSDOWNE AVENUE,
 WATERLOOVILLE, HAMPSHIRE.

Client Mr & Mrs A Kryemadhi

Subject Planning Drawing
 Proposed Elevations

Date: Nov 2023

Scale: 1: 100

Rev:

Drg. No. 23/351/04

- Copyright reserved.
- All dimensions are to be site confirmed and should not be scaled unless for Planning purposes.
- Verify all queries with the office.