

Ref. SP2022/6


ARTIST'S IMPRESSION OF NEW FENCE FOR

32 SOUTHLEIGH ROAD, WARBLINGTON,

HAVANT, HANTS, PO9 2RS

7 fence panels each 1.8m wide & 1.8m high

Total length of fence: 14.64m

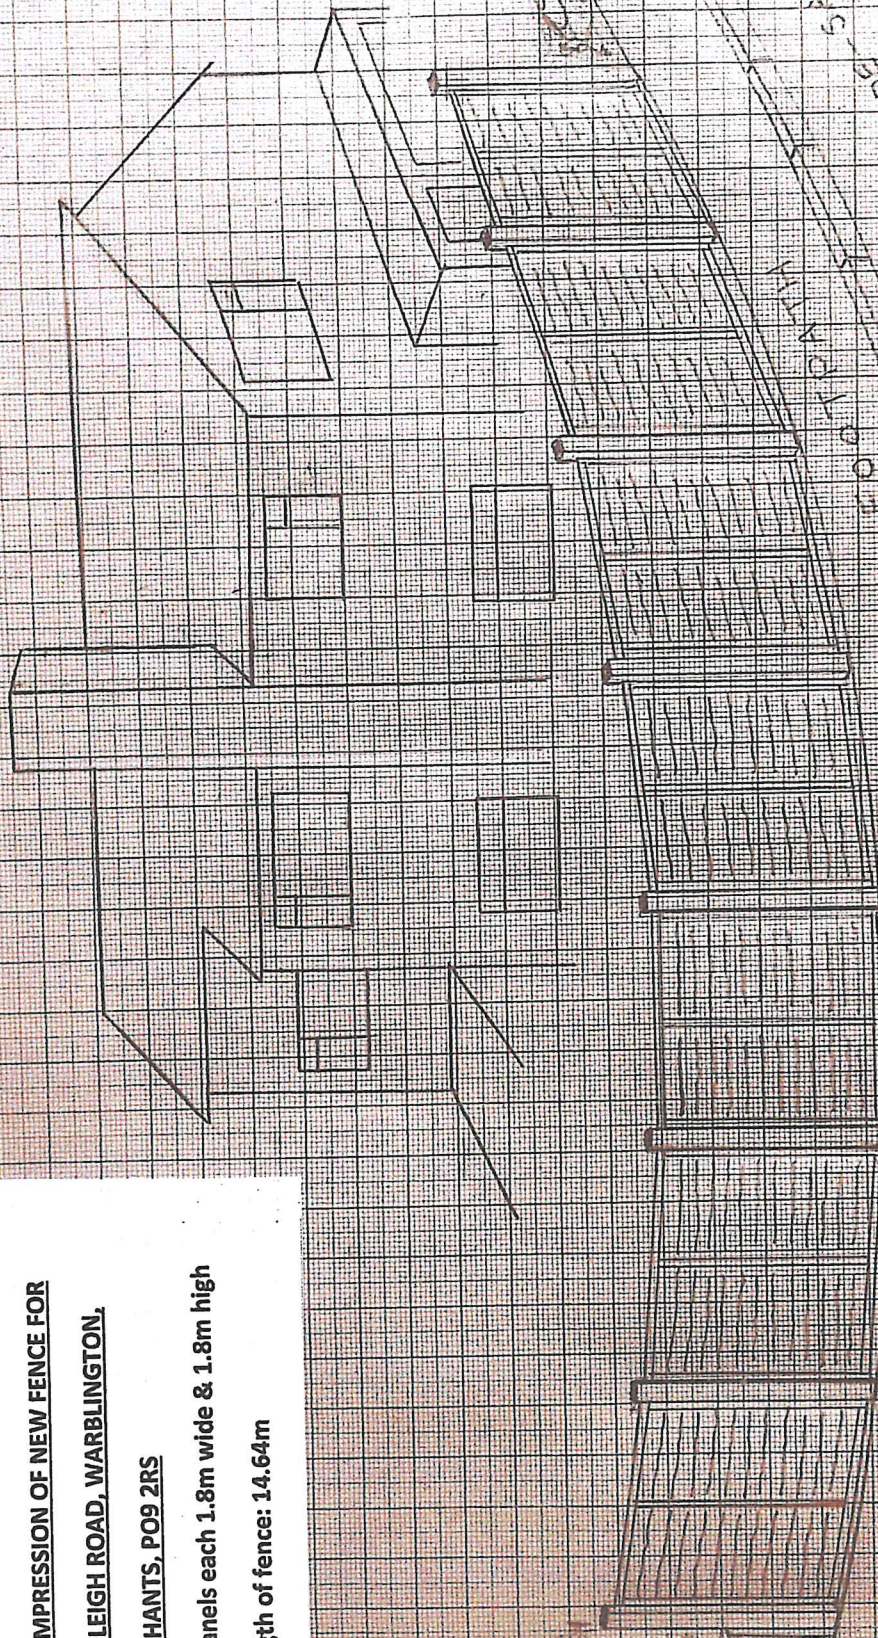

HAVANT BOROUGH
COUNCIL

23 SEP 2022

RECEIVED