


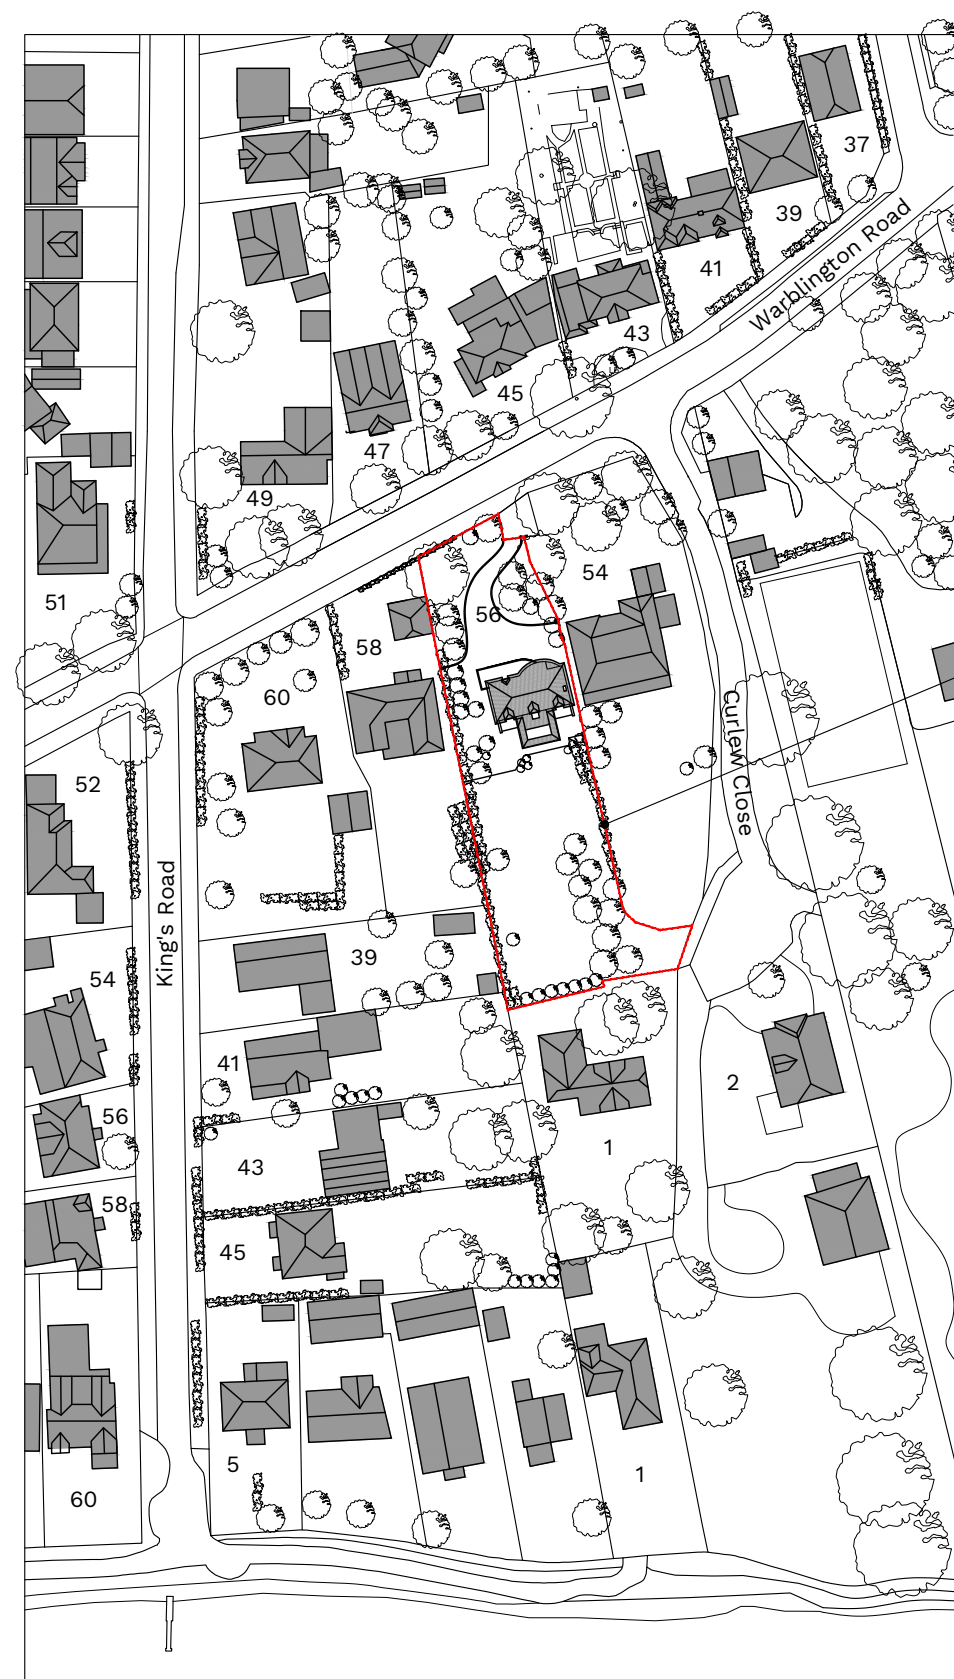

Notes:

Print drawing at 100% when printing to A3 paper - do not print to fit.
Do not scale from this drawing.
All discrepancies must be reported to the Architect immediately.
All subcontractors must check dimensions on site before the production of shop drawings for the approval of the Architect.
All dimensions in millimetres.

(c) Crown Copyright and Database Rights 2022 OS100060020

Rev	Date	Description
-----	------	-------------

Project Details

56 Warblington Road
Emsworth, PO10 7HH

Drawing Details

Site Location Plan
Planning Issue

Drawing No. C0223-P001	Date January 2022
Scale ISSUED 1:1250 @ A3	Revision A

**50.⁸ ARCHITECTURE
+ INTERIORS**

info@fiftypointeight.co.uk 07775786502