


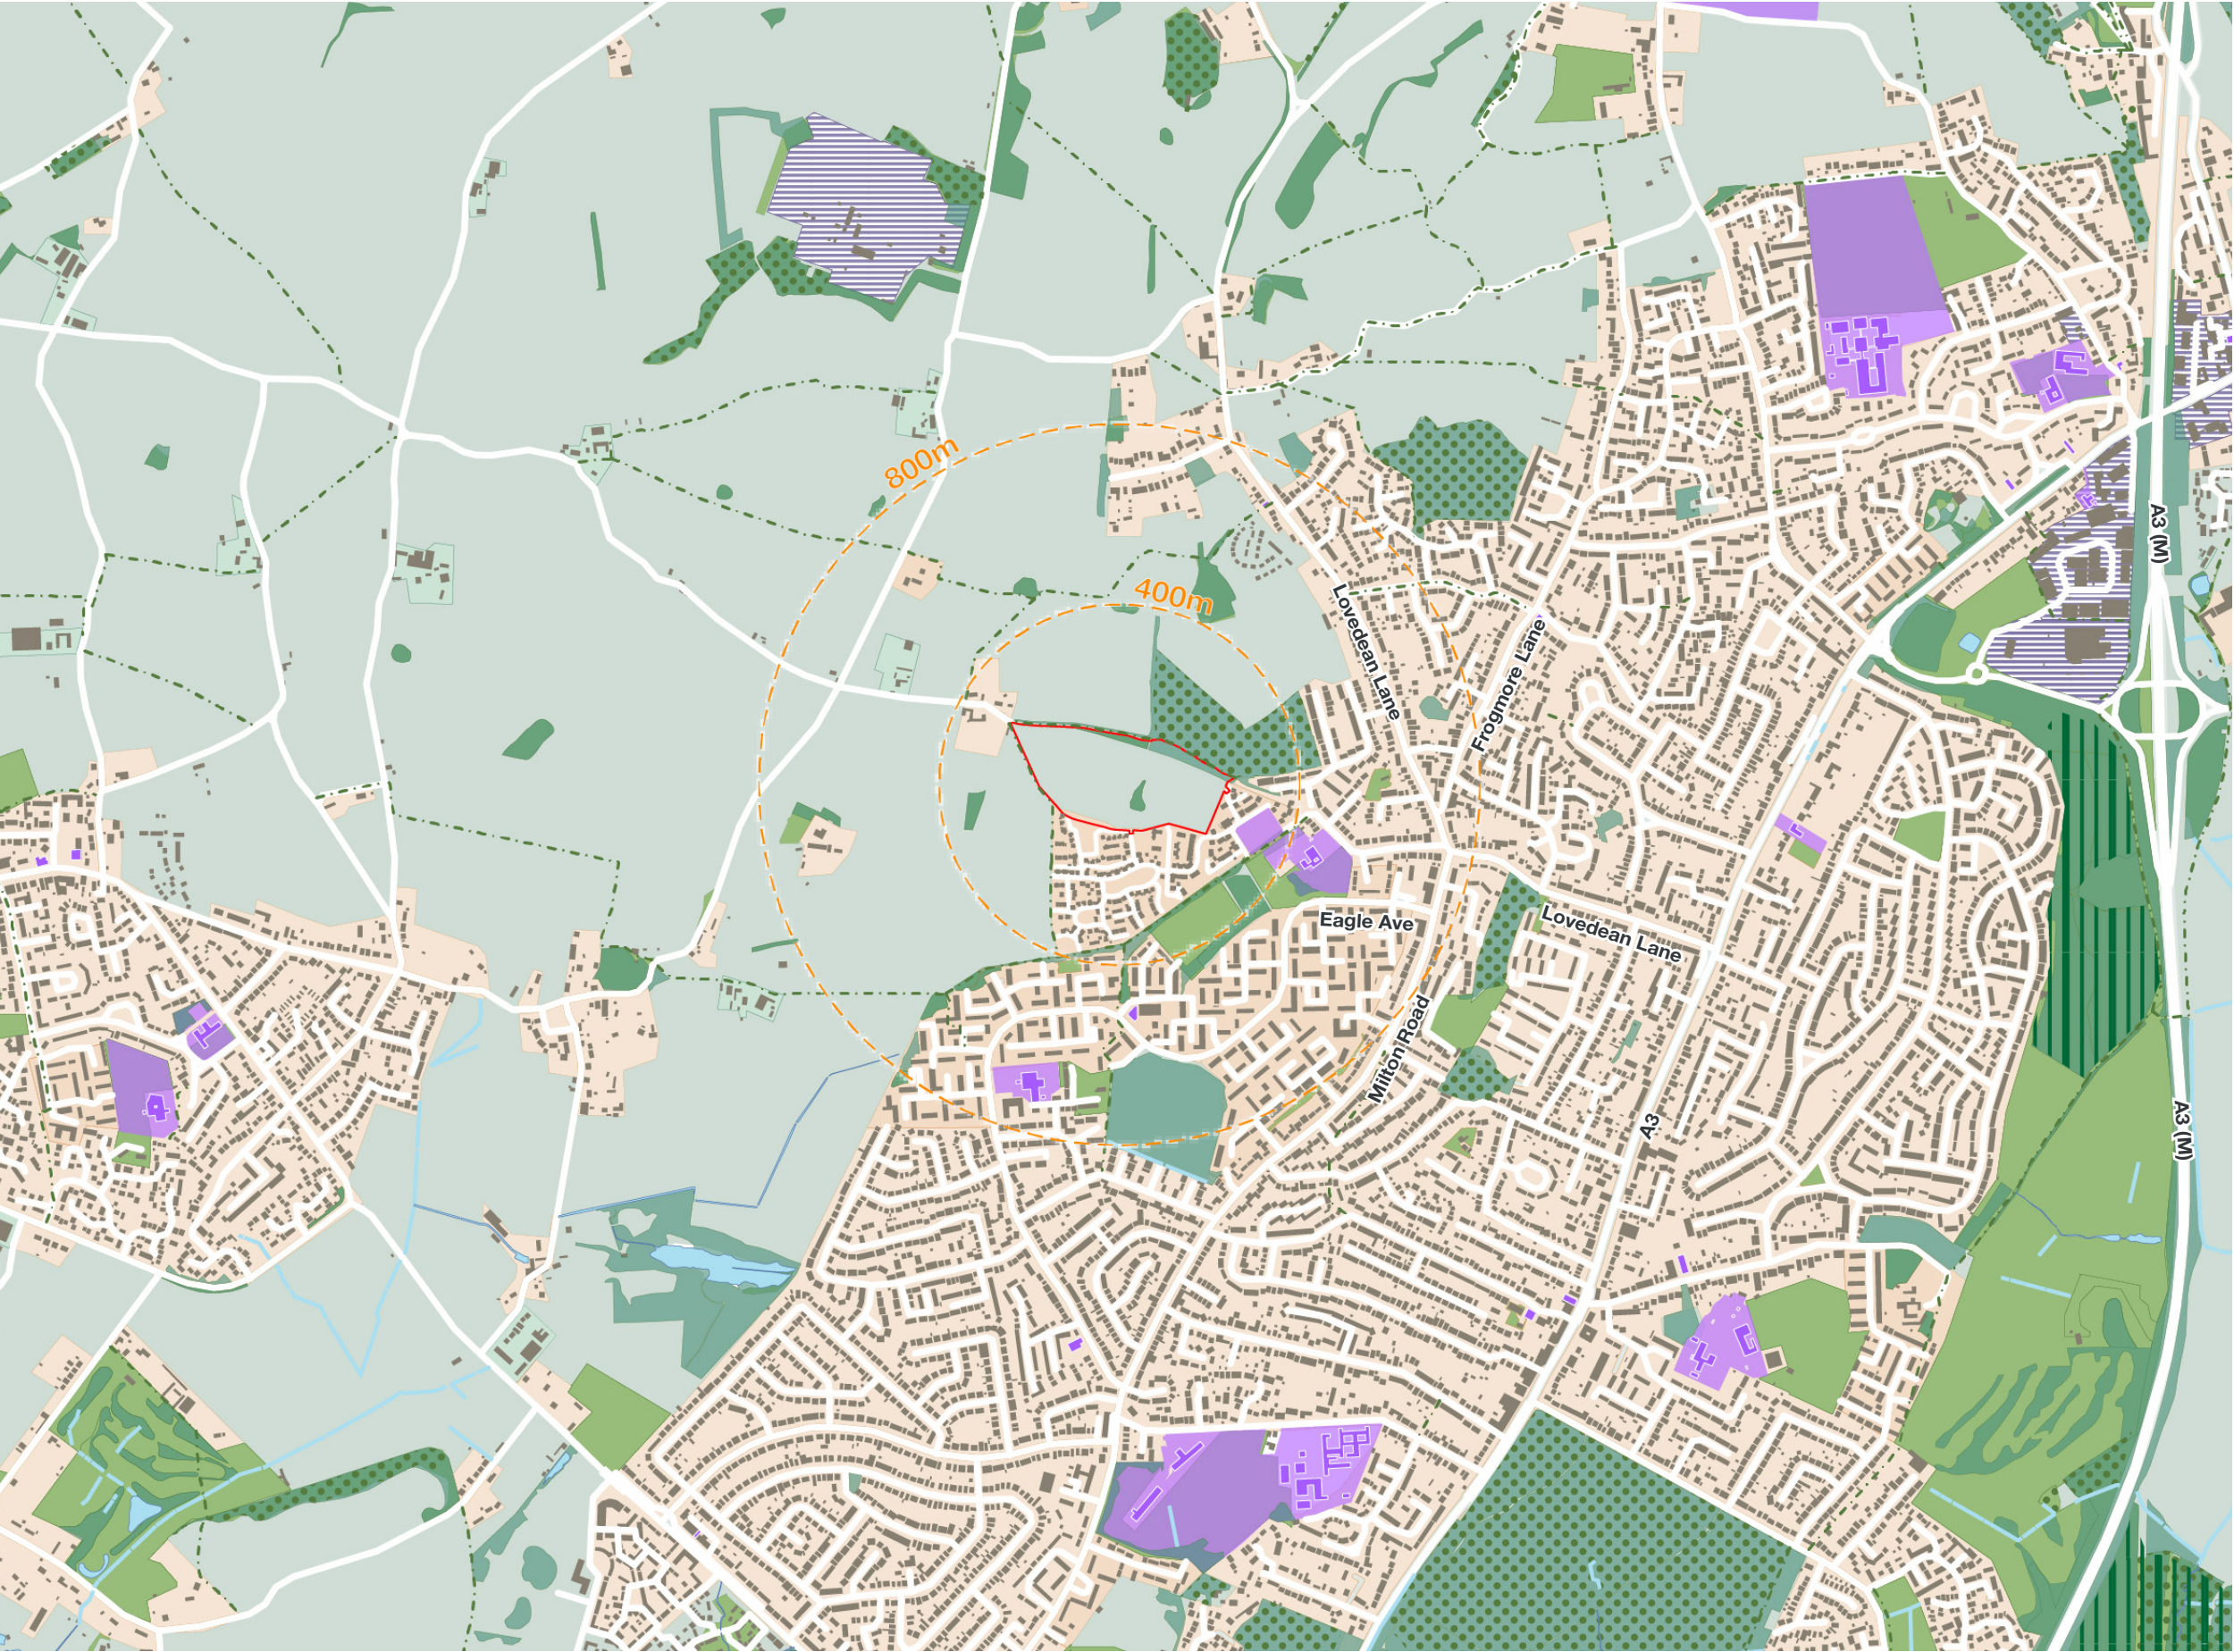

- Key
- Site Boundary
 - Public Right of Way
 - Open Access CRoW Act 2000
 - Woodland
 - Ancient Woodland
 - Recreational Land
 - Education
 - Residential
 - Industrial
 - Walking Distance (from centre of site)

Land North of Woodcroft Farm
on behalf of Grainger plc

© Copyright Savills (UK) Ltd. Reproduced from the Ordnance Survey Map with the permission of the Controller of H.M. Stationery Office Crown copyright licence number 100024244 Savills (UK) Ltd. Published for the purposes of identification only and although believed to be correct accuracy is not guaranteed.
C:\Users\vbishop\Box\UK Urban Design Projects\Grainger\SNUD 445315 - GRAINGER - Woodcroft Farm Phase3, Hampshire\B) Drawings\NDD\445315_LVIA Drawings 24/03/24

drawing no.	AP001	drawing	Figure 5: Land Use
revision	A(19.03.24)	scale	1:25,000@A3
drawn by	AIL	checked by	PF/RB
date	01.06.2023	job no.	445315

Urban
Design
Studio

