
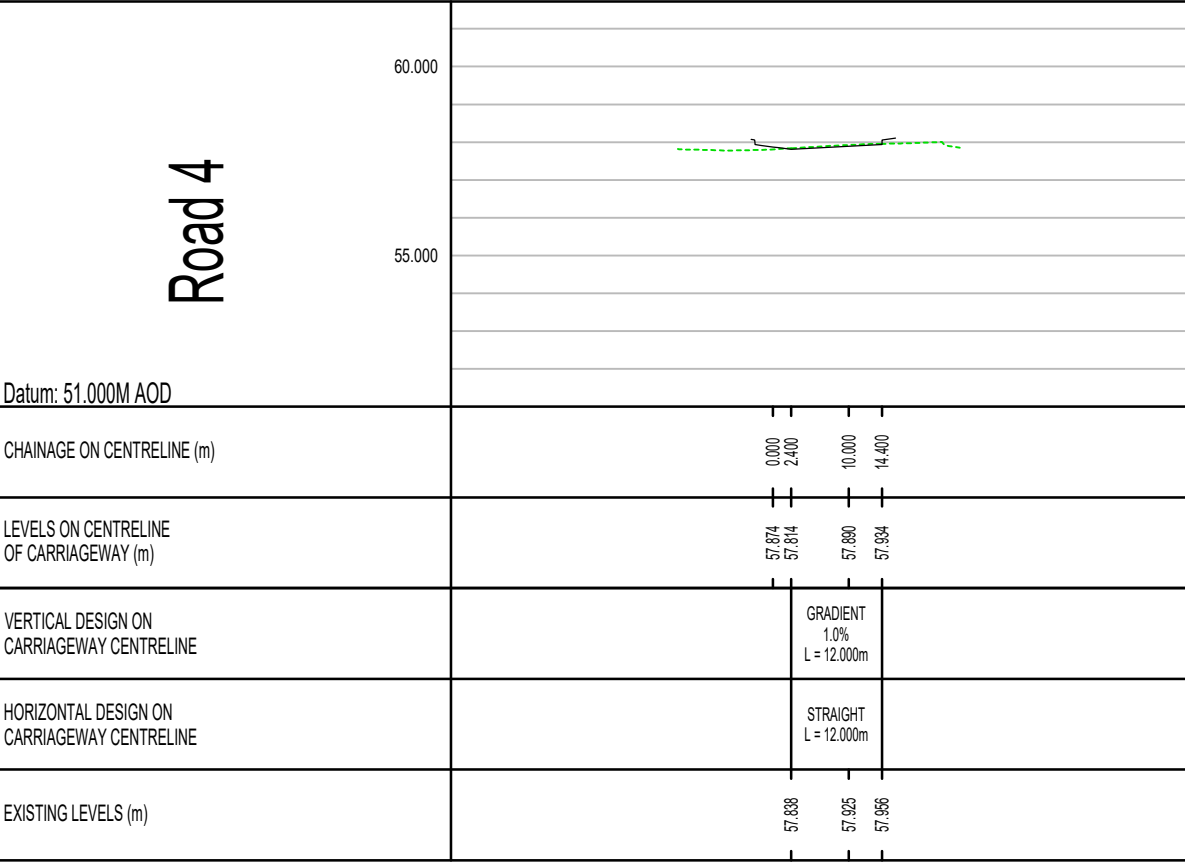
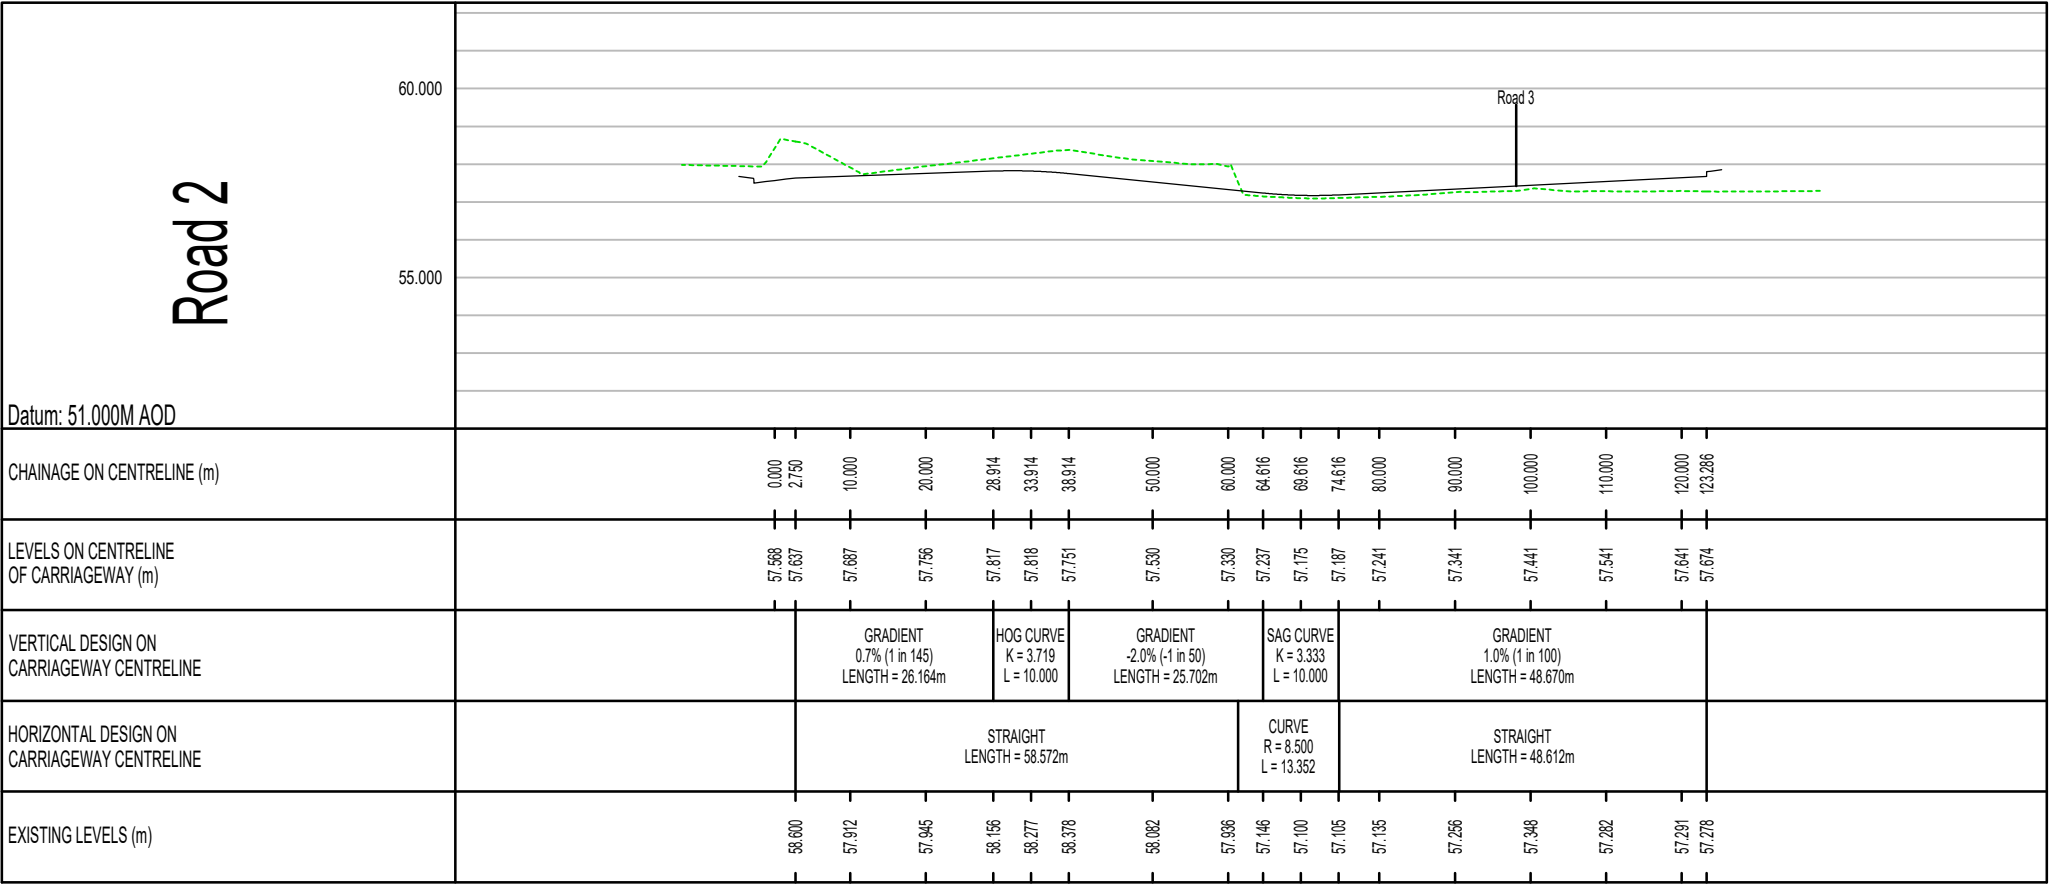
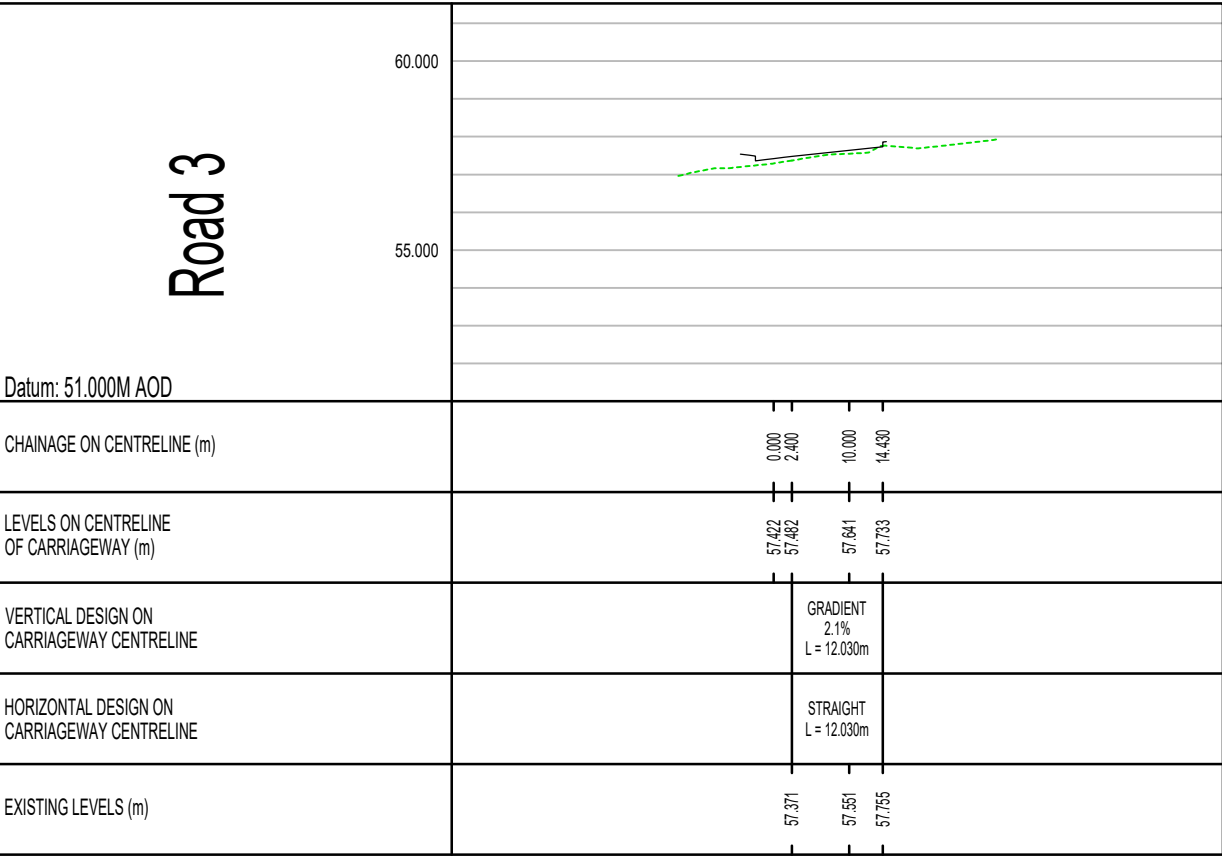


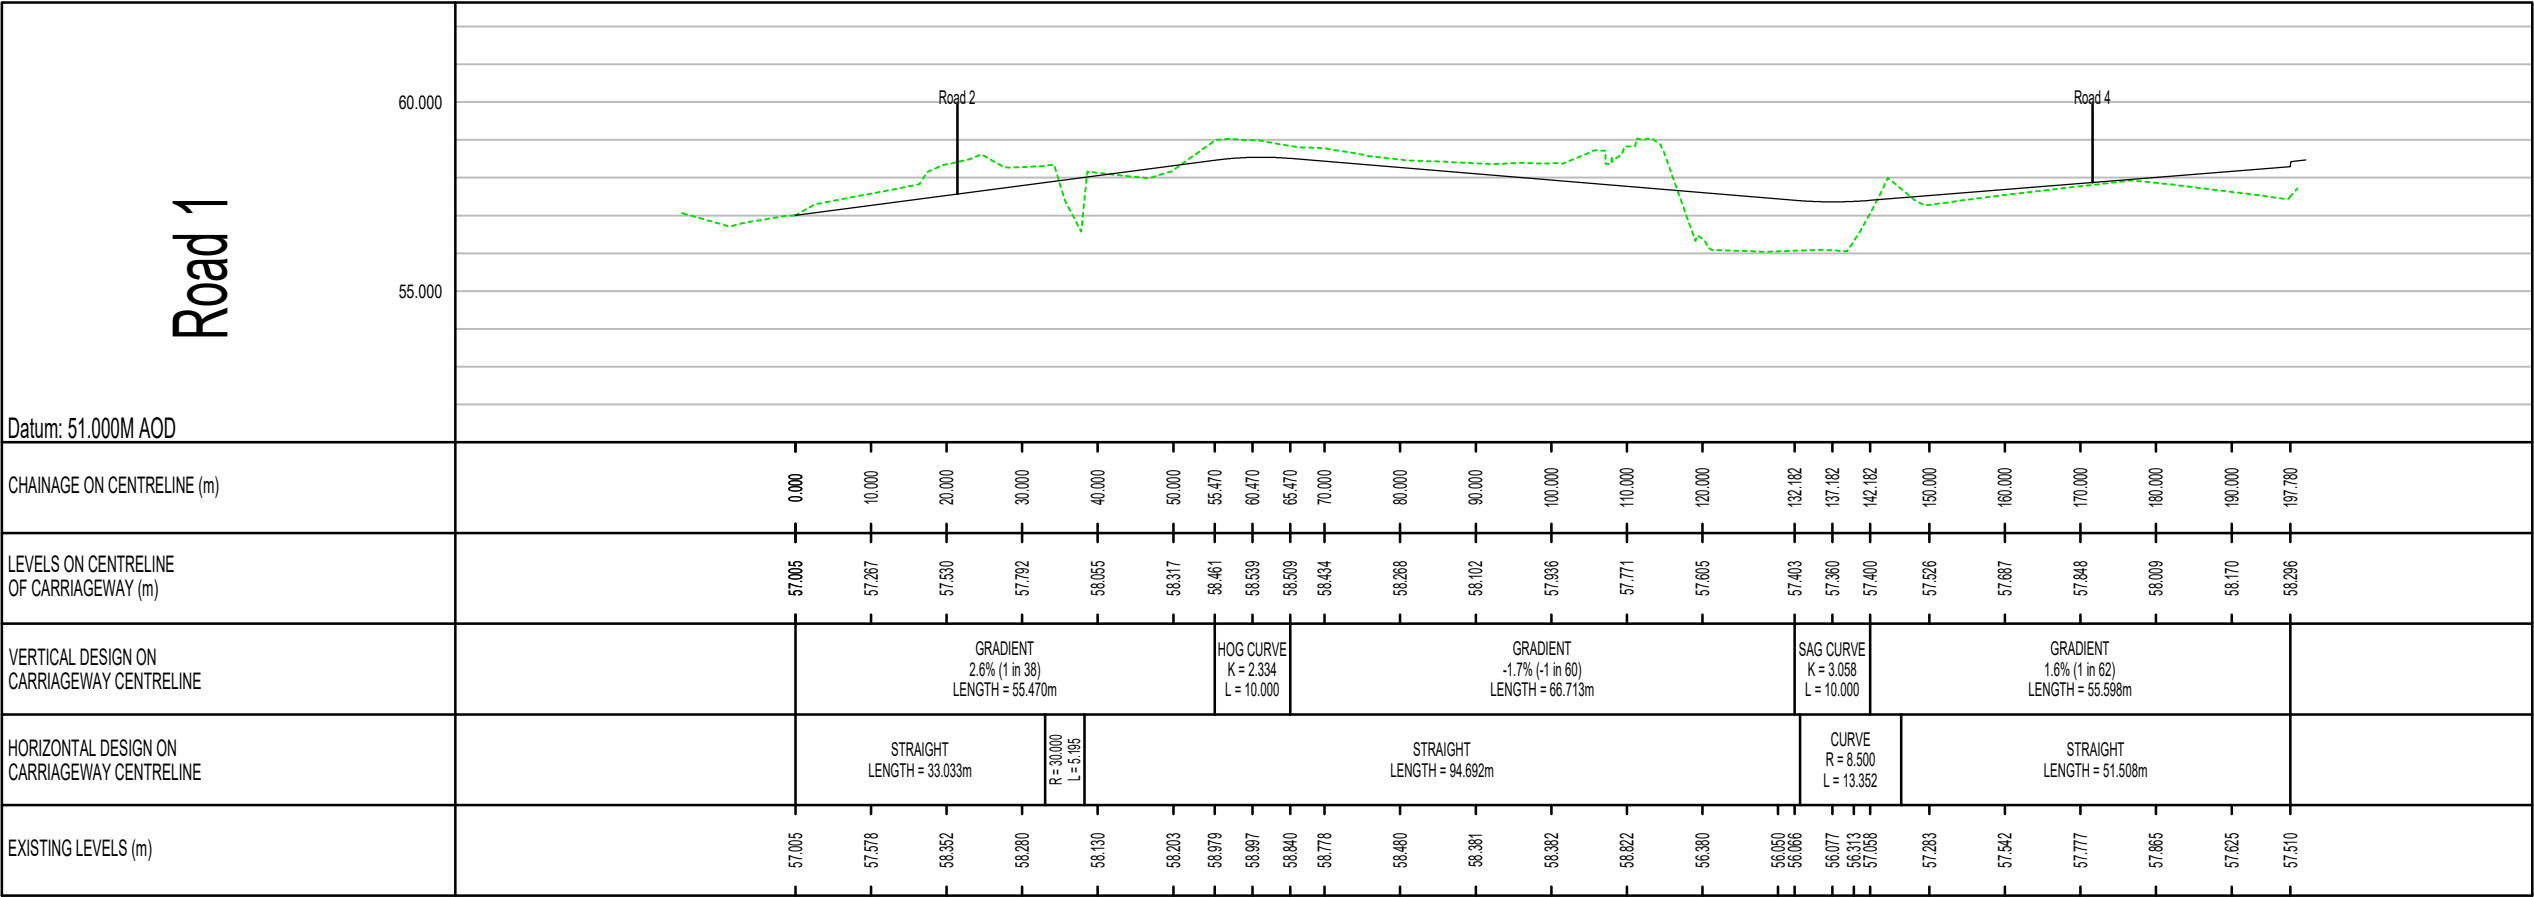

Key:

--- Existing ground profile

— Proposed ground profile

Notes:

- Road alignment and levels shown will be subject to detailed design and may therefore vary by +/- 300mm.
- For road alignments and chainage markers refer to AWP drawing 1017-01-PHL-1001.

C	27.02.2024	UPDATED TO SUIT LATEST MASTERPLAN AND LEVELS DESIGN	AC	MR	AJW
B	19.06.2023	UPDATED TO SUIT LATEST ACCESS ARRANGEMENTS AND LEVELS DESIGN	TMR	CPY	CPY
A	21.03.2022	INITIAL ISSUE	MR	JB	AJW
REV	DATE	DESCRIPTION	BY	CHK	APD
CLIENT:			PLACES FOR PEOPLE		
DRAWING STATUS:			PLANNING APPLICATION		

PROJECT:			SOUTH DOWNS COLLEGE		
TITLE:					
PRELIMINARY ROAD PROFILES PLAN					
PROJECT No:		DRAWING No:		REV:	
1017		01-PHL-1002		C	
SCALE @ A2:					
HORZ=1:1000			VERT=1:200		

DESIGN BY:



Awcock Ward Partnership, Ada House, Pynes Hill, Exeter, EX2 5TU
Tel: 01392 409007 Web: www.awpexeter.com