



171 Nutwick Road PO9 2UL

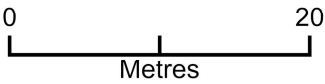

Plan Produced for: Parkers Design
Date Produced: 21 Aug 2022
Plan Reference Number: TQRQM22233203124420
Scale: 1:500 @ A4
© Crown copyright and database rights 2021 OS 100042766

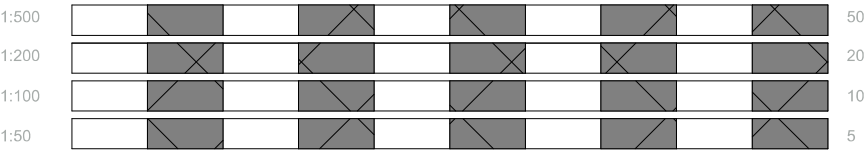

All measurement to be checked on site prior to any commenment
(C) Copyright of Parkers Design (Southern) Limited. Any reproduction of these drawings will require written authority from the copyright owner.
Parkers Design Limited - The Studio @ 90, PO9 2PR
www.pexd.co.uk - info@parkersdesign.com - 07776 008822

PROJECT		CLIENT		
171 Nutwick Road PO9 2UL		Armstrong		
SHEET		Date	Issue Date	Scale (@ A3)
Block		Drawn by	SW	DRAWING NUMBER
		Checked by	SR	P 9 v2