


This drawing may be scaled with reference to the scale bar for planning application purposes only. Do not scale for any other purpose, use only annotated dimensions. All dimensions are to be checked by parties using the drawing, and any errors or omissions are to be reported to James Potter Associates Ltd.

Rev.	Date	Note	Author	Checked
-	dd/mm/yy	Note	XXX	XXX



INDICATIVE FRONT 3D VISUAL

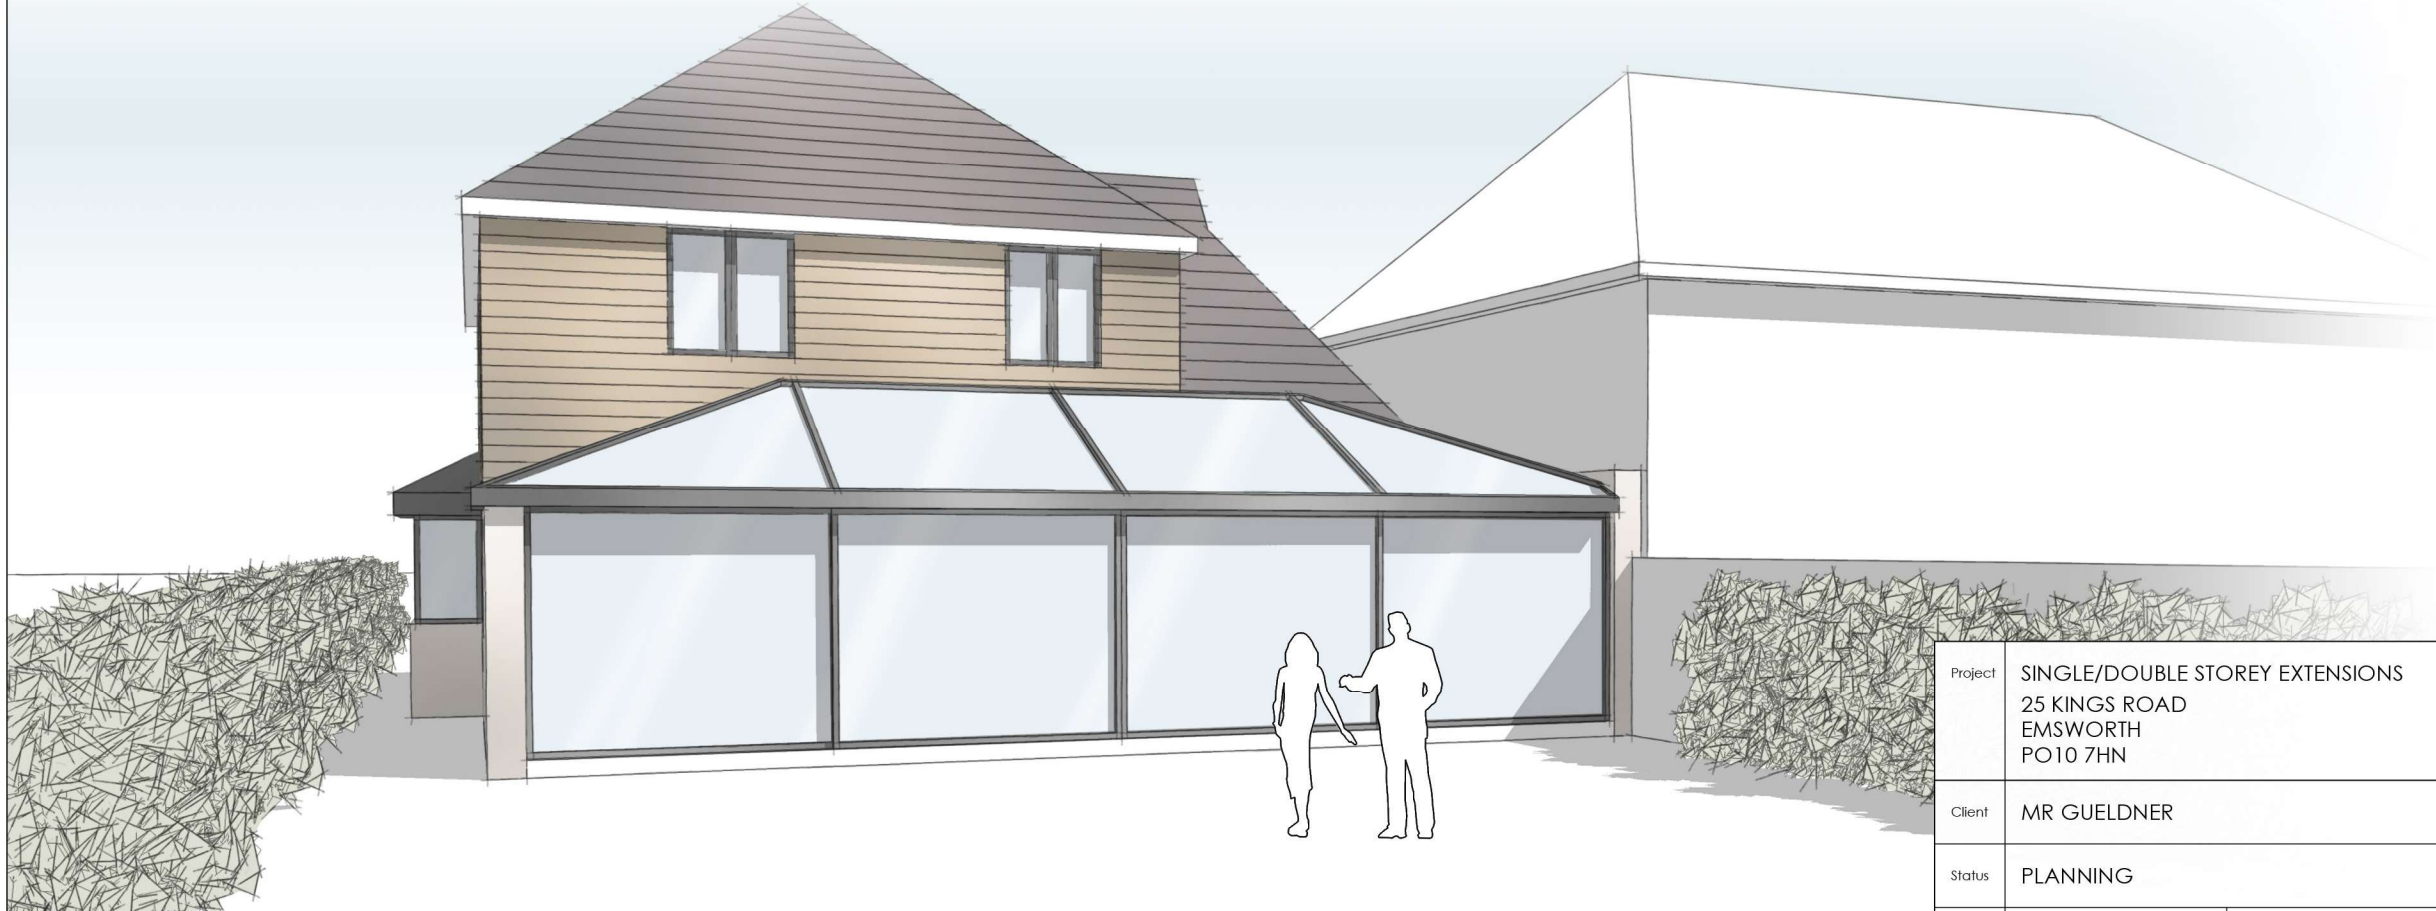

INDICATIVE REAR 3D VISUAL

Project	SINGLE/DOUBLE STOREY EXTENSIONS 25 KINGS ROAD EMSWORTH PO10 7HN					Drawing	INDICATIVE 3D VISUALS			Rev.	-
						Job-Dwg Number	21102-PL-006				
Client	MR GUELDER					 JAMES POTTER ASSOCIATES www.jpa.design JPA - PORTSMOUTH 117 Highland Road, Southsea, Portsmouth, PO4 9DD t. +44(0)2394 002 897					
Status	PLANNING										
Scale	N/A		Sheet Size A3								
Author	RH	Checked	JP	Date	04/03/2022						