


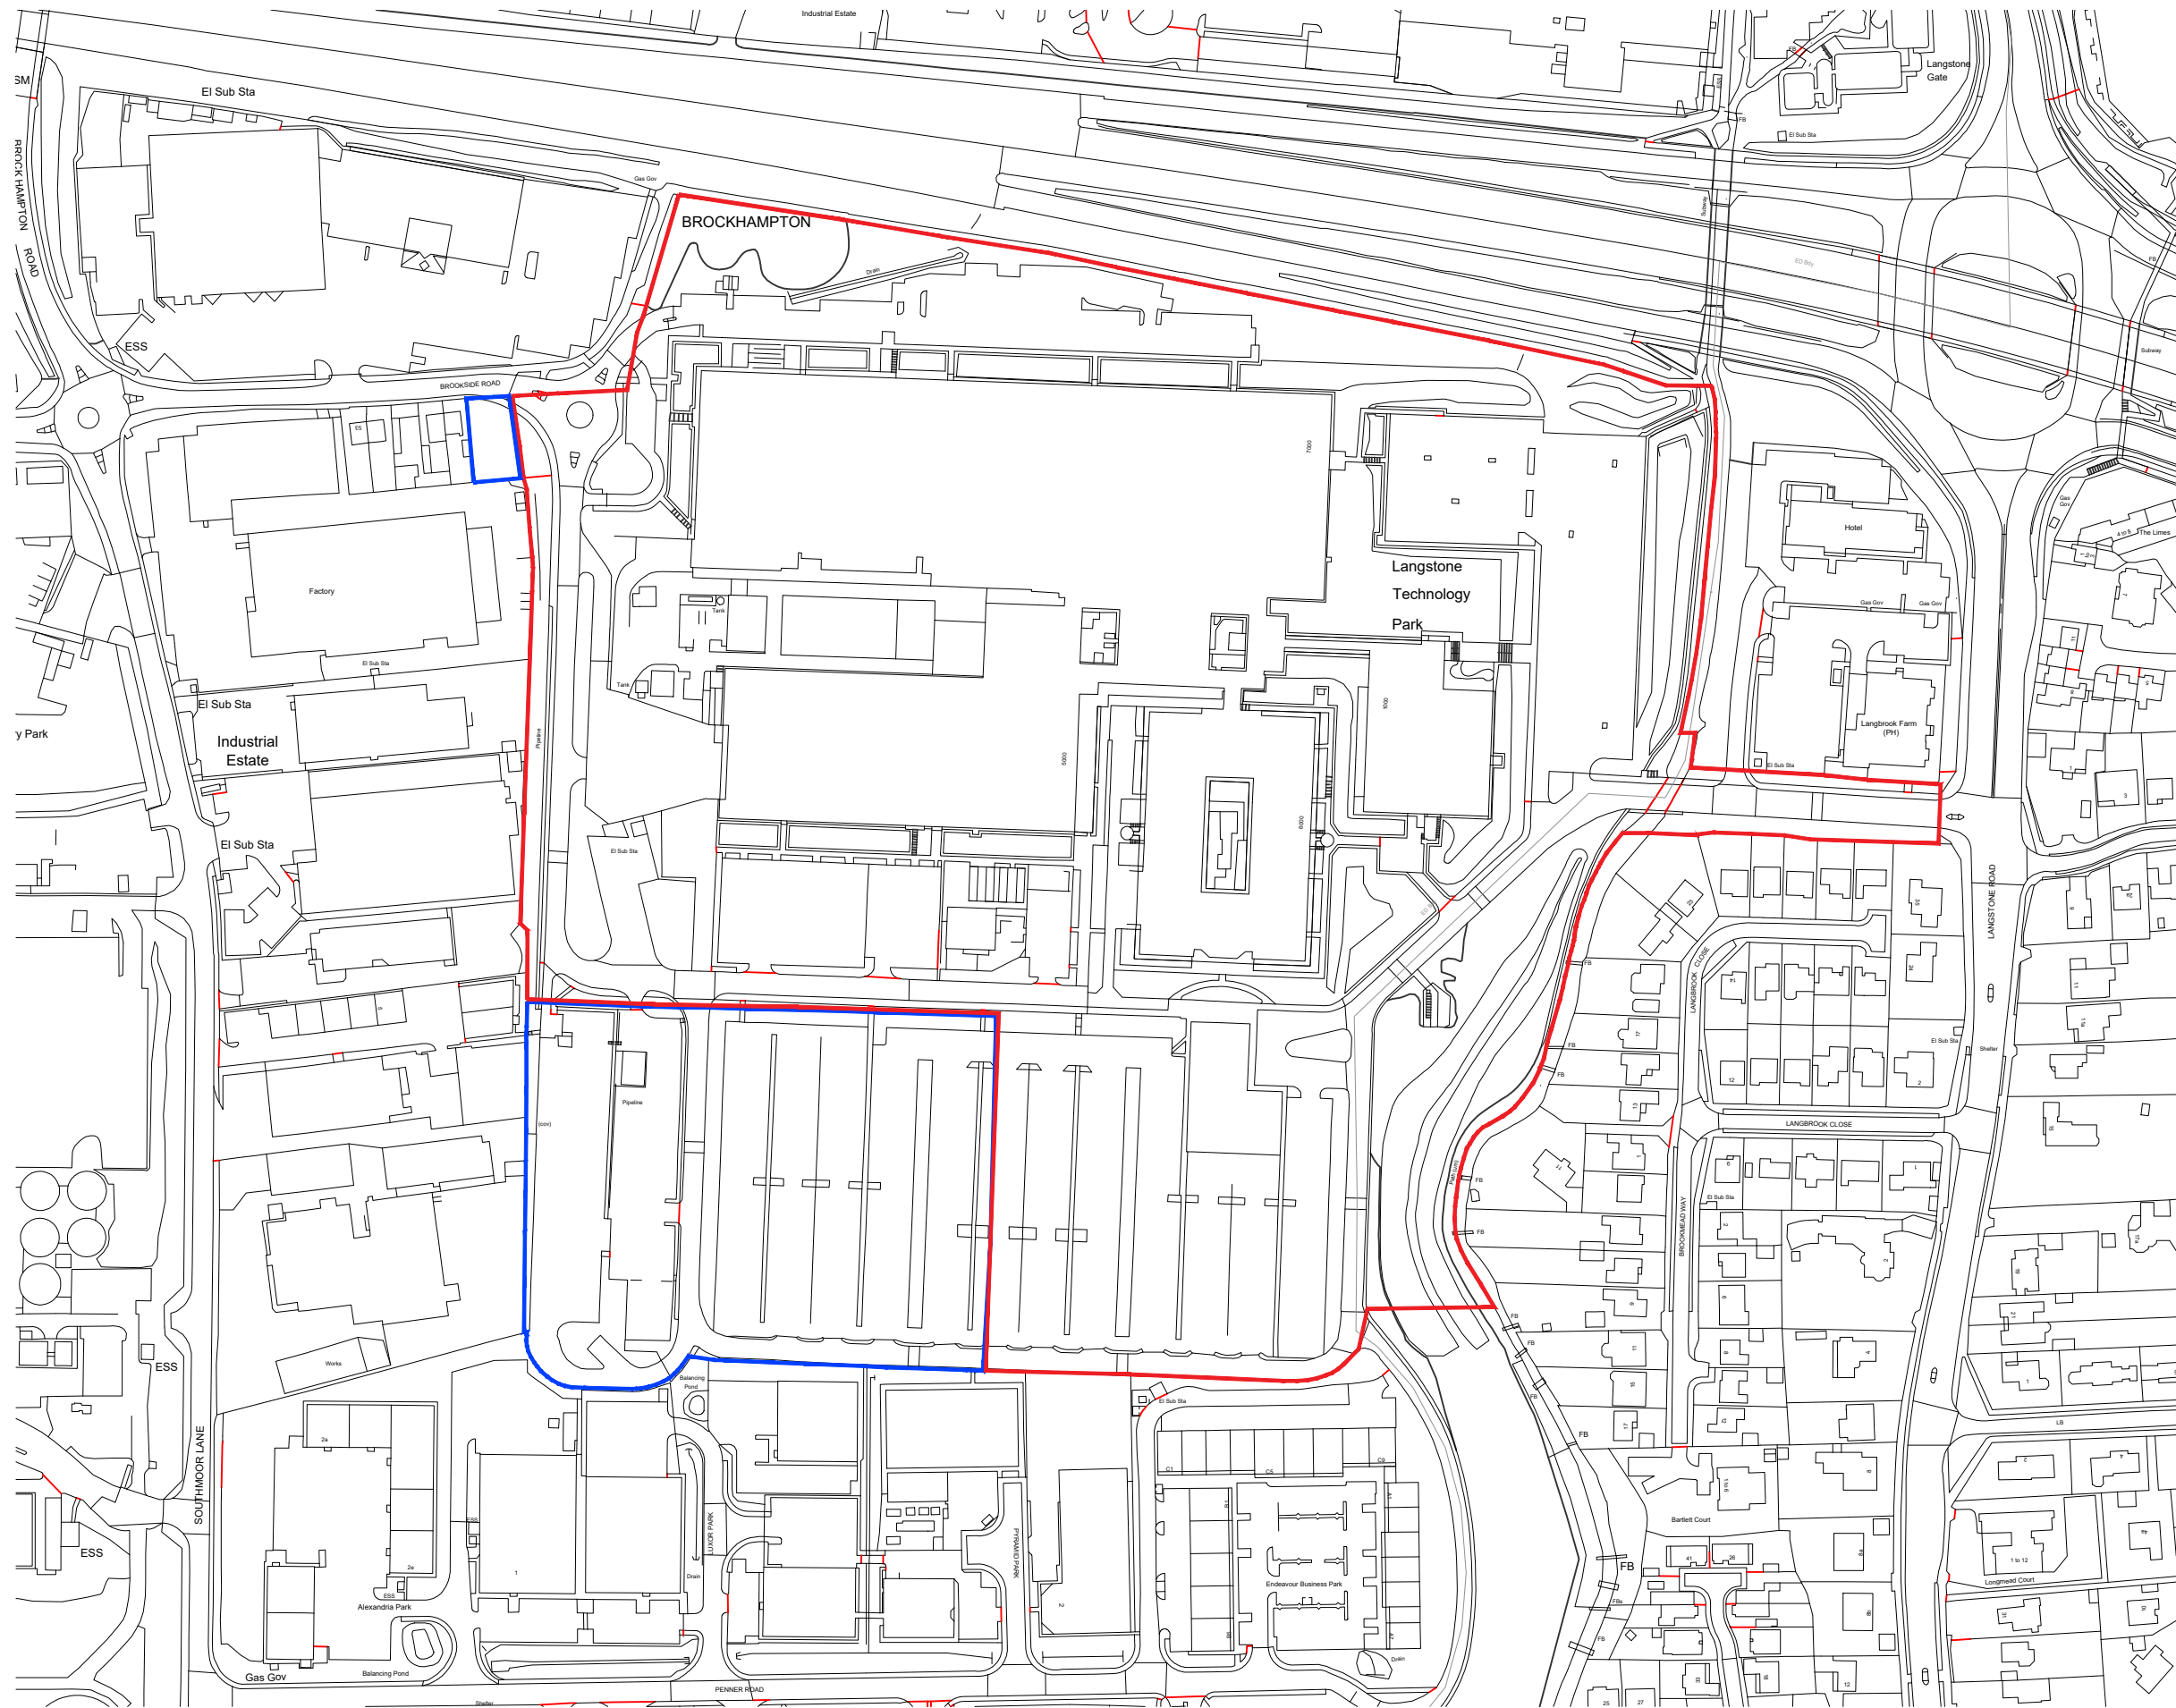

Offices
Woking
London
Milton Keynes
Warsaw

Architecture
Planning
Master Planning
Urban Design
Interiors
Landscape

12 Warren Yard,
Warren Park,
Milton Keynes,
MK12 5NW
01908 305 246

info@prc-group.com
www.prc-group.com

Revisions:

Drawn/Chkd: Date:

Client:
XLB PROPERTY & HAVANT S.a.r.L (Luxembourg)

Project:
LANGSTONE PARK

Drawing Title:
SITE LOCATION PLAN

Scale @ A3: 1:2500
Checked by: ME
Date: NOV 21

Job No: 11392
Stage: PL
Drawing No: 008
Rev: *

Construction ☐ Preliminary ☐ Information ☐
Approval ☐ Tender ☐

PRC Architecture & Planning

Figured dimensions only are to be used. All dimensions to be checked onsite. Differences between drawings and between drawings and specification or bills of quantities to be reported to the PRC Group. The copyright of the drawings and designs contained therein remains vested in the PRC Group

PRC