

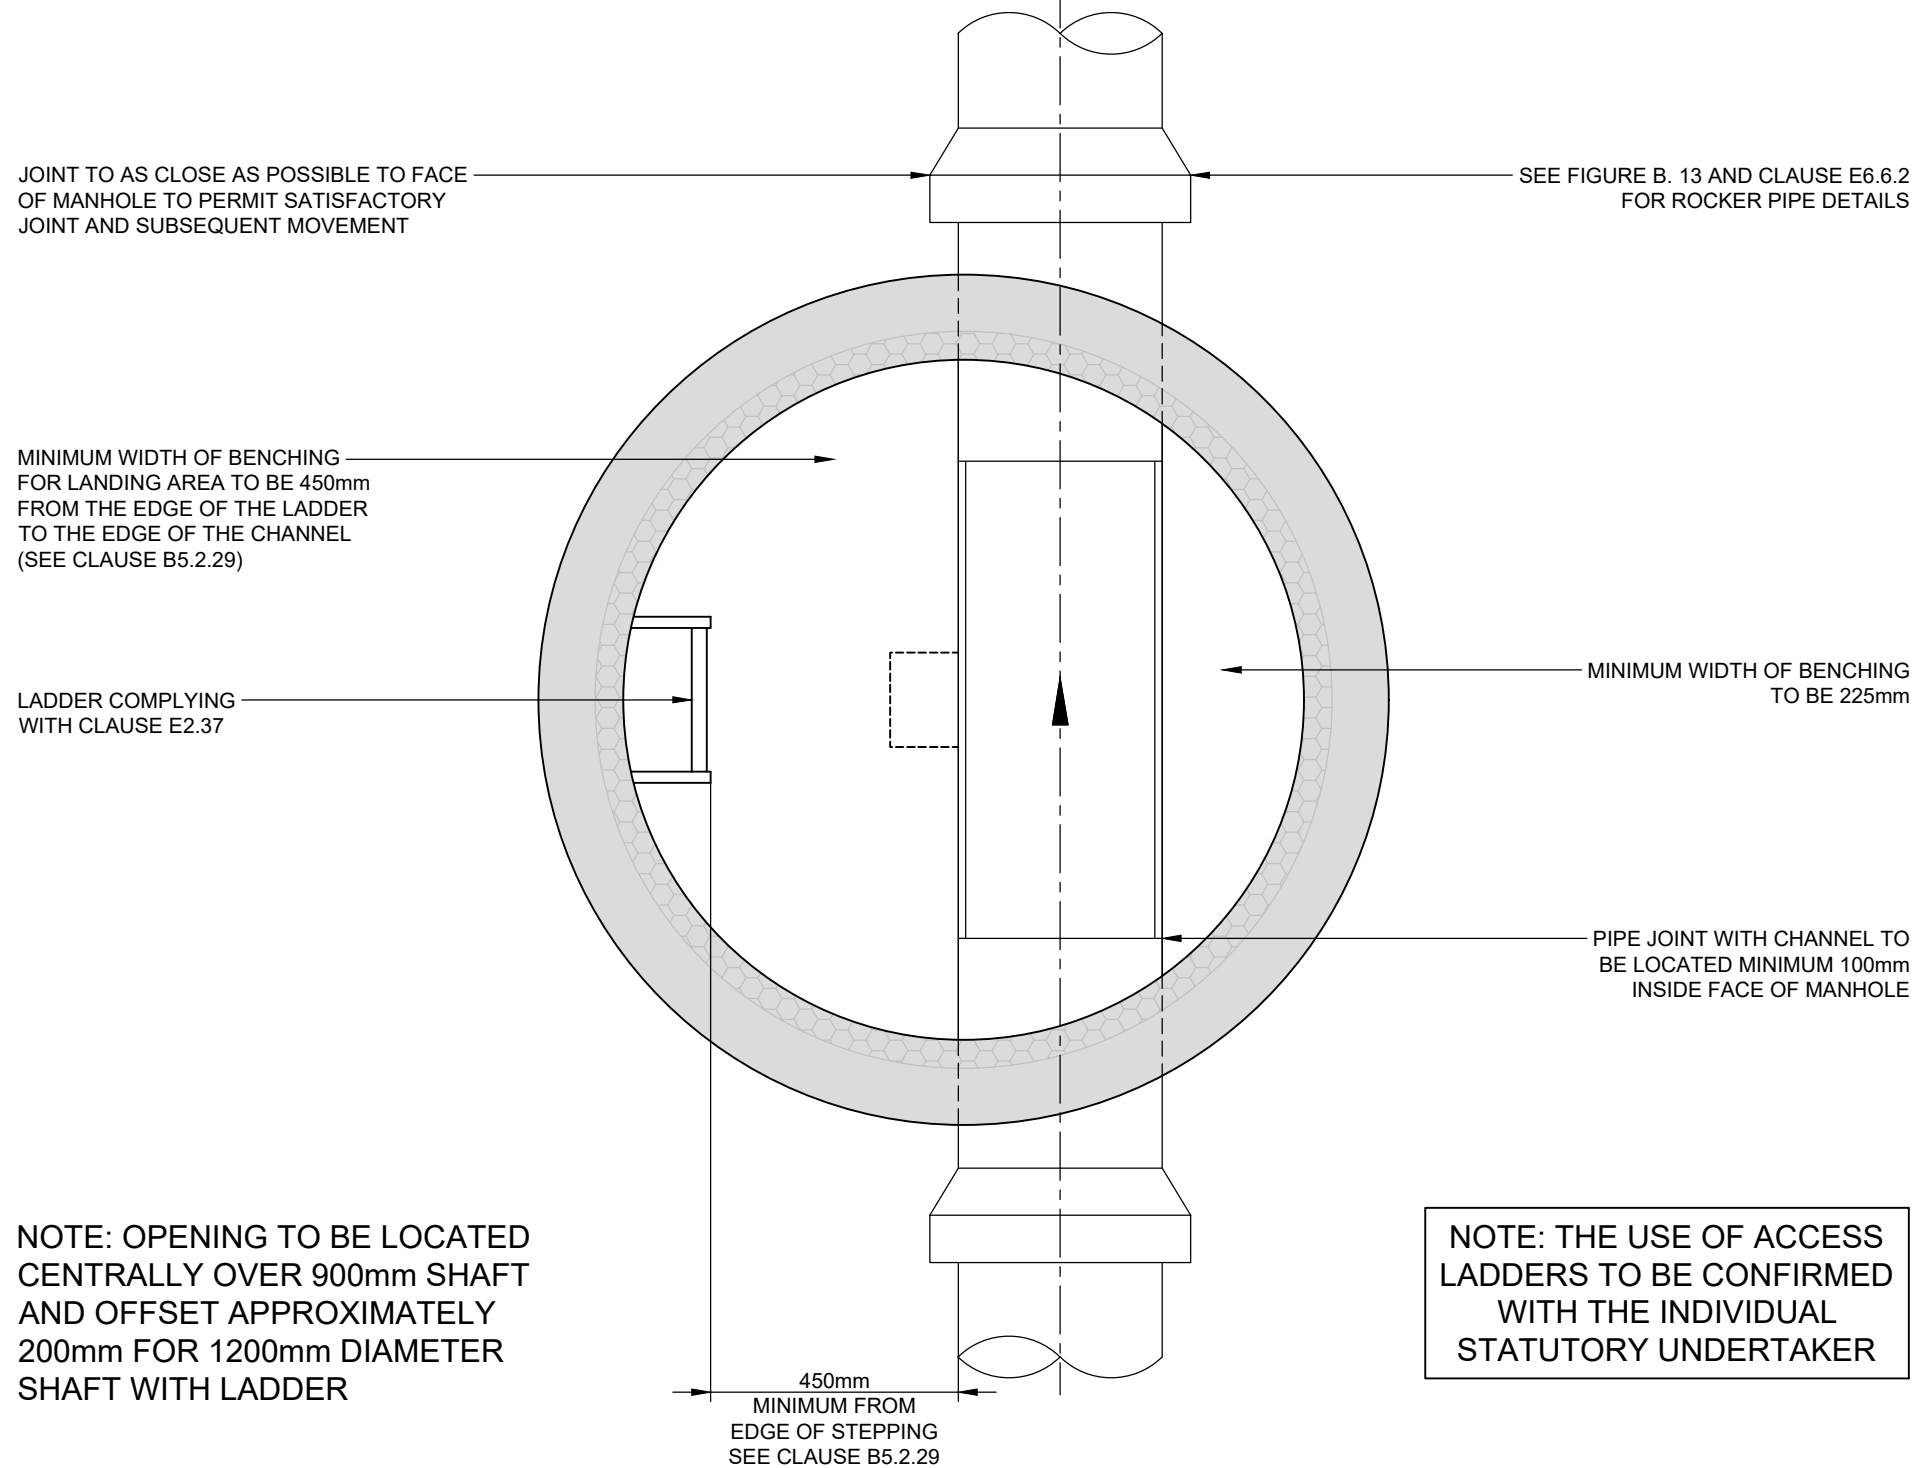
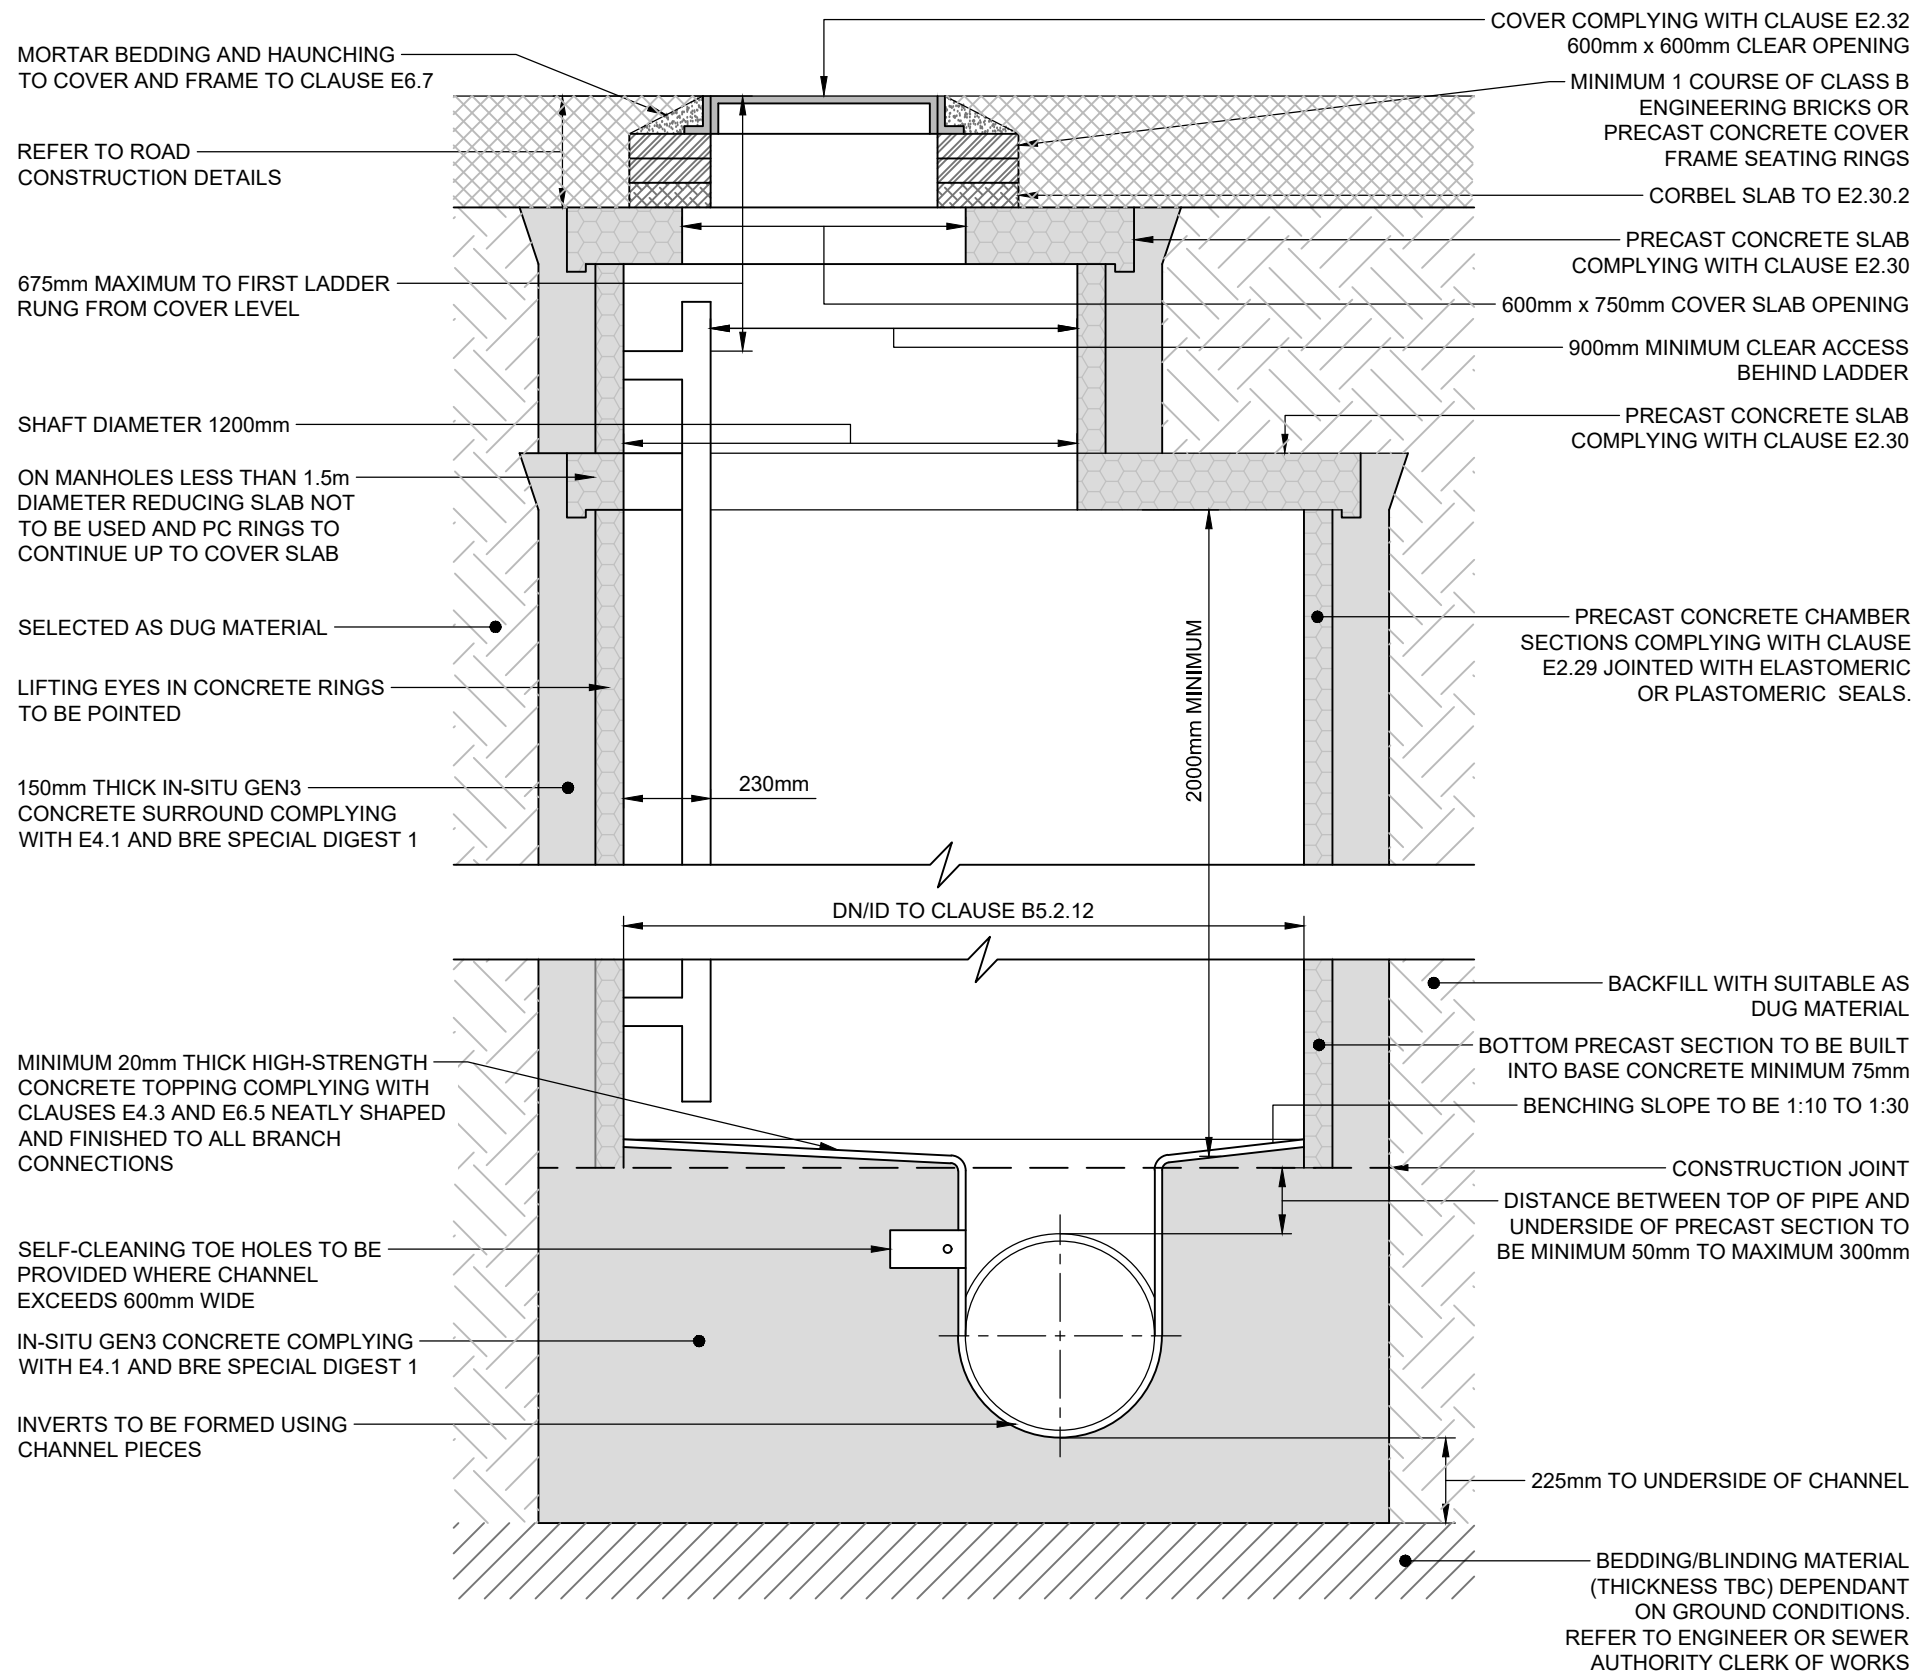


TYPE A1 - TYPICAL MANHOLE DETAIL
FIGURE B 5 SEWERAGE SECTOR GUIDANCE APPENDIX C - 'THE CODE'
DEPTH FROM COVER LEVEL TO SOFFIT OF PIPE 3m TO 6m WITH LADDER AND REDUCING SLAB
RIGID MATERIAL CONSTRUCTION WITH CONCRETE SURROUND

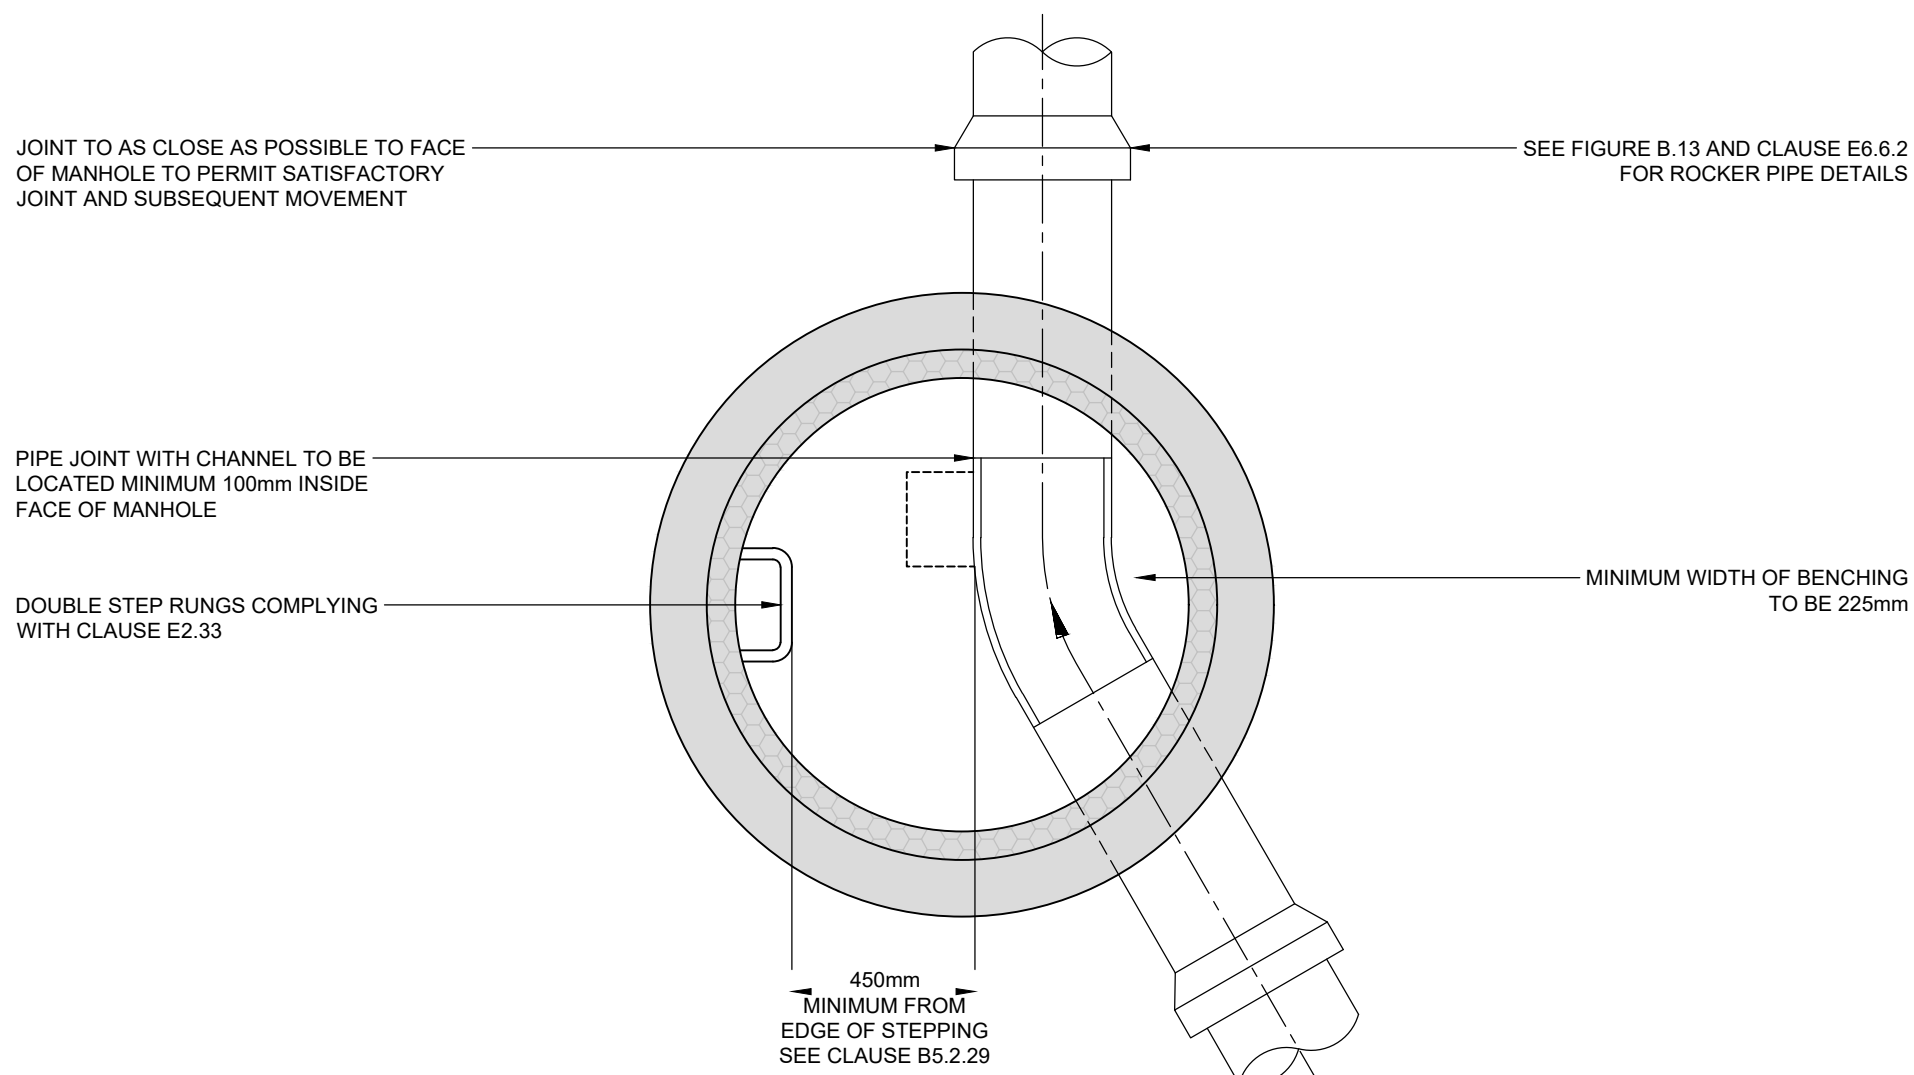

TYPE B - TYPICAL MANHOLE DETAIL
FIGURE B 10 SEWERAGE SECTOR GUIDANCE APPENDIX C - 'THE CODE'
DEPTH FROM COVER LEVEL TO SOFFIT OF PIPE 1.5m TO 3m
RIGID MATERIAL CONSTRUCTION WITH CONCRETE SURROUND

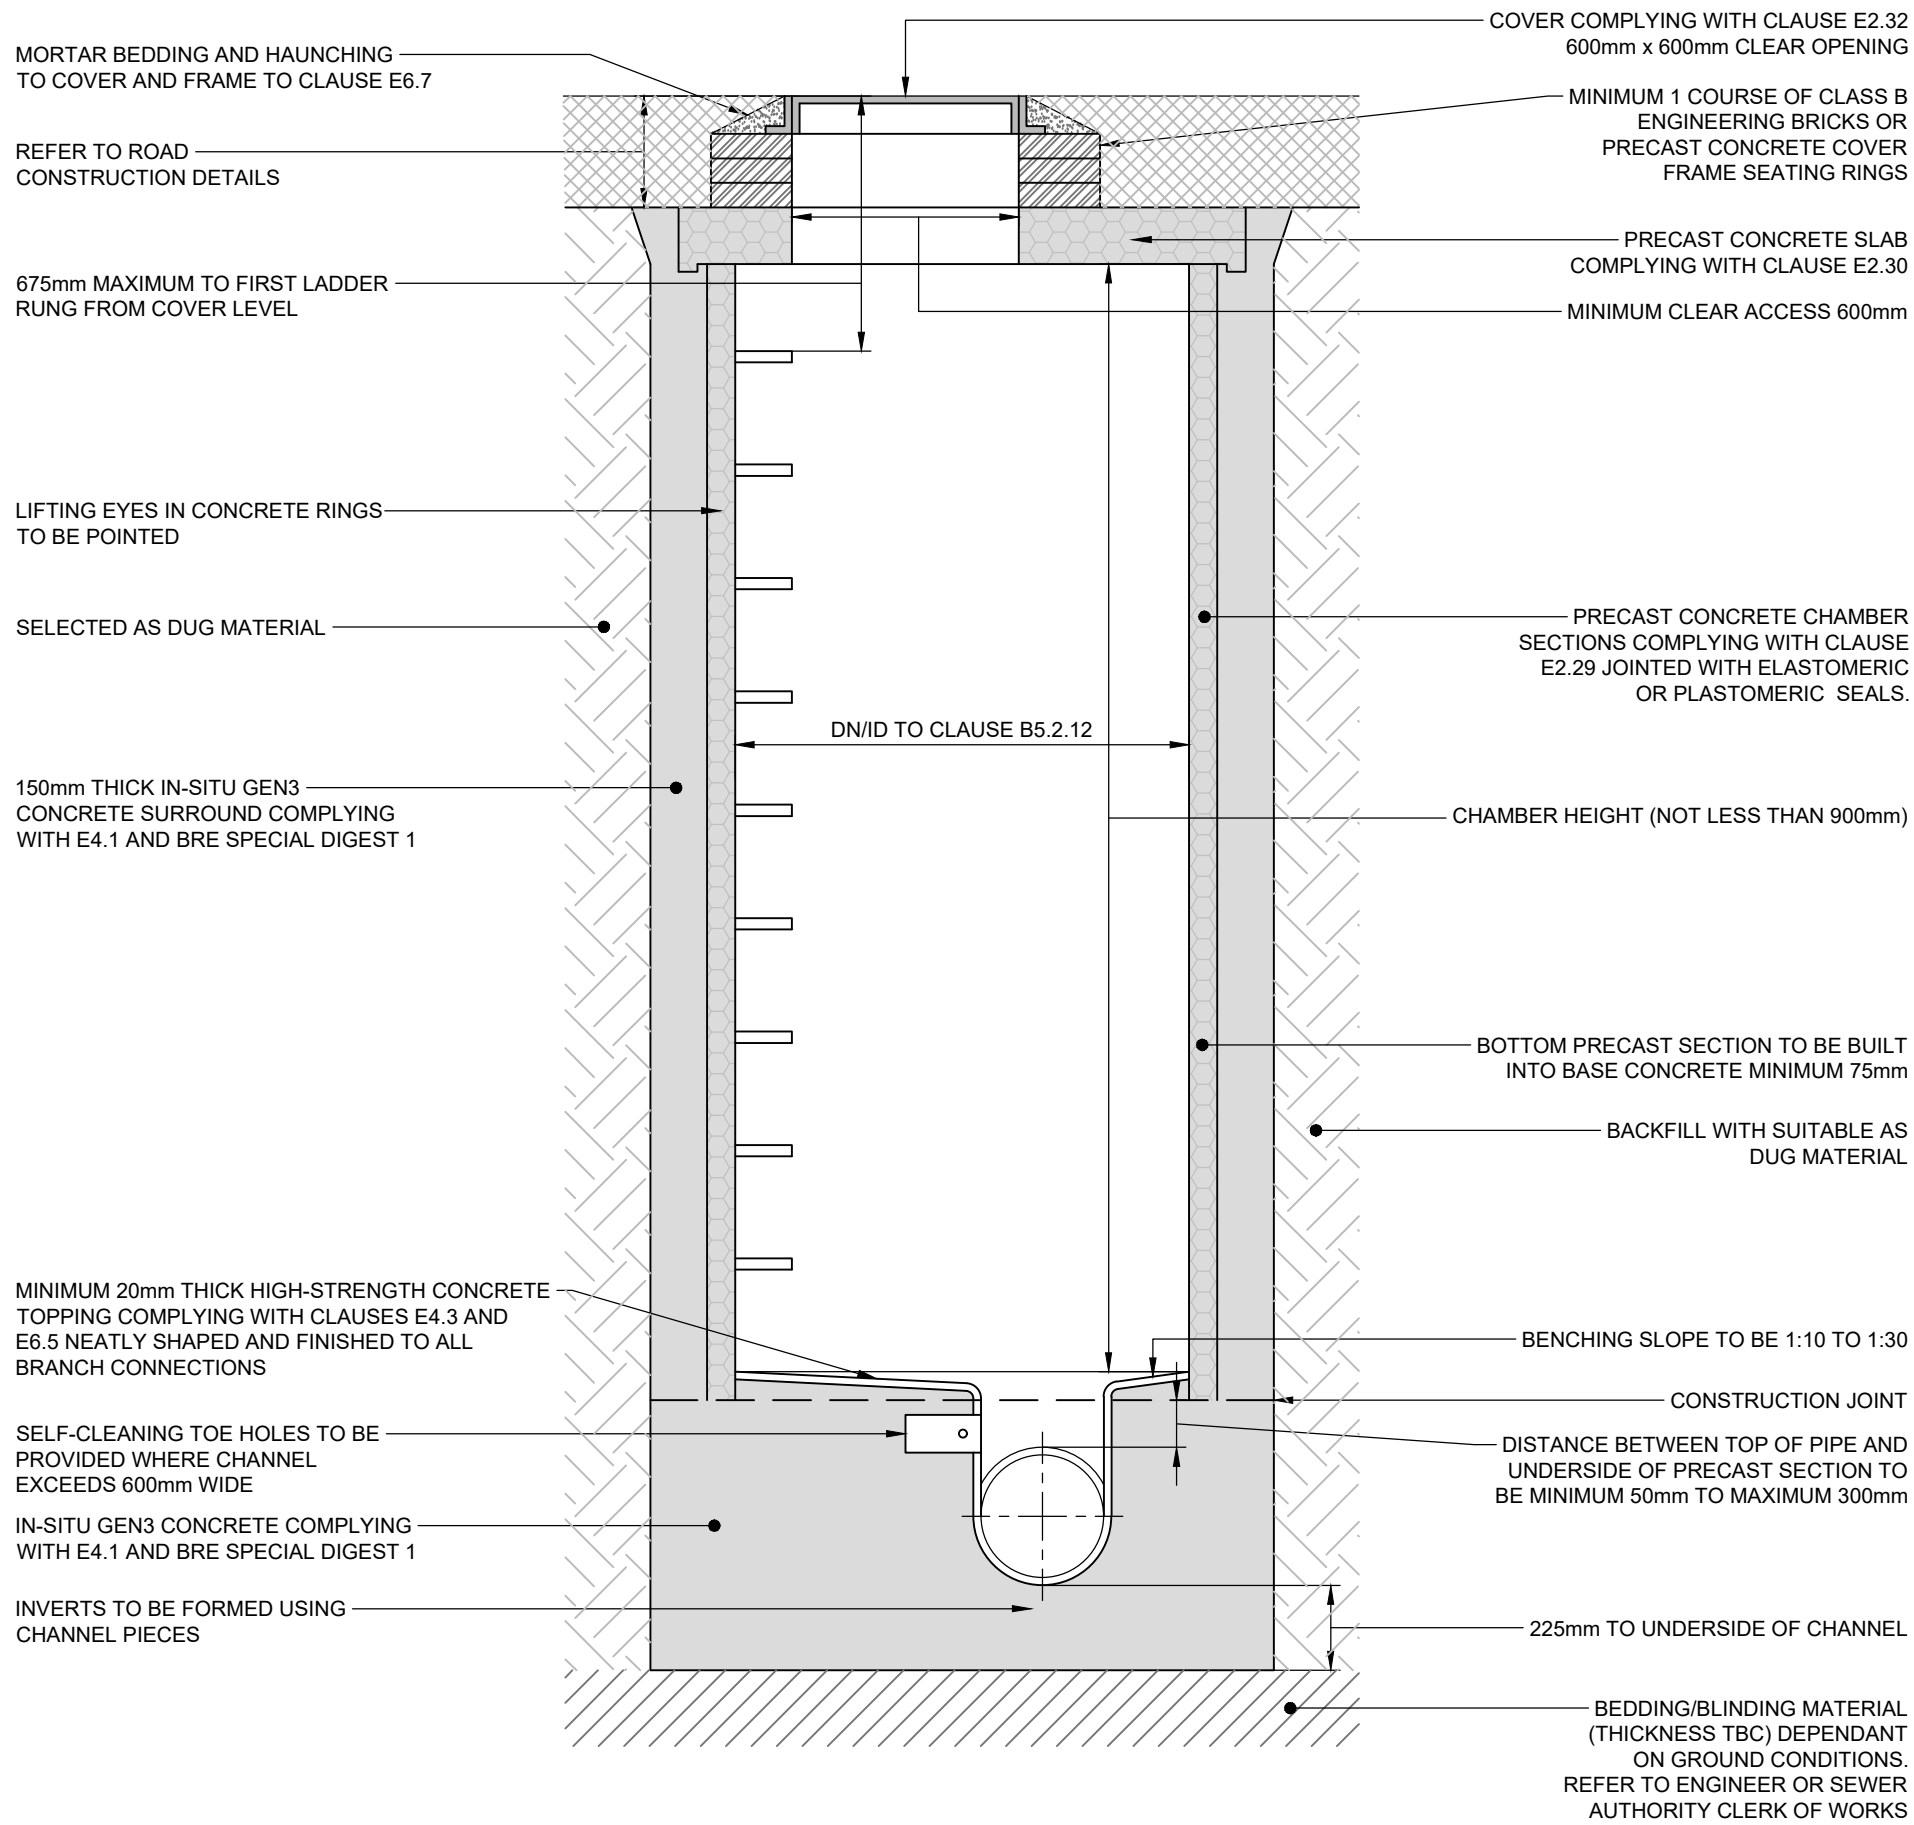

NOTES

© This drawing is the copyright of ARCH Associates Limited. It may not be copied, altered or reproduced without their written authority. This drawing must not be scaled. IF IN DOUBT ASK.

GENERAL NOTES

- THIS DRAWING IS TO BE READ IN CONJUNCTION WITH ALL RELEVANT ARCHITECTS, ENGINEERS AND SPECIALISTS DRAWINGS AND DETAILS.
- ALL FIGURED DIMENSIONS TO BE TAKEN IN PREFERENCE TO SCALED DIMENSIONS.
- ANY DISCREPANCIES BETWEEN THIS DRAWING AND OTHER INFORMATION IS TO BE BROUGHT TO THE ATTENTION OF THE ENGINEER PRIOR TO THE COMMENCEMENT OF THE WORKS ON SITE.
- THE MAIN CONTRACTOR SHALL BE RESPONSIBLE FOR THE SETTING OUT AND ACCURACY OF ALL DIMENSIONS.
- MAIN CONTRACTOR TO PROVIDE AND FIX SUITABLE BRACING AND PROPPING FOR ALL ELEMENTS IN THE TEMPORARY CONDITION DURING CONSTRUCTION STAGE, SUCH AS TO ENSURE STRUCTURE STABILITY AT ALL TIMES.
- IT IS THE CONTRACTORS SOLE RESPONSIBILITY FOR ASCERTAINING SAFE DISPOSAL OF ANY OFF-SITE EXCAVATED SPOIL. NO CLAIM RESULTING FROM ABNORMAL TIP REQUIREMENTS WILL BE ENTERTAINED.

KEY TO HEALTH AND SAFETY SYMBOLS

THESE NOTES ARE BASED ON THE USE OF EXPERIENCED AND COMPETENT CONTRACTORS CARRYING OUT THE WORK USING AN APPROVED SAFE METHOD OF WORKING

- INDICATES A RESIDUAL RISK REQUIRING A COMPULSORY ACTION
- INDICATES A RESIDUAL RISK REQUIRING A PROHIBITIVE ACTION
- INDICATES A RESIDUAL RISK AS A WARNING
- INDICATES A RESIDUAL RISK FOR INFORMATION

P01	17.05.2024	PRELIMINARY ISSUE FOR COMMENT	TA
Rev.	Date	Description	By

ARCH ASSOCIATES
01489 890004
admin@archassociates.co.uk
www.archassociates.co.uk

Client
FOREMAN HOMES
Architect
HGP ARCHITECTS

Project title
**PROPOSED DEVELOPMENT
DUNSBURY WAY
LEIGH PARK, HANTS**

Drawing title
**DRAINAGE DETAILS,
SHEET 1.**

Scale 1:20	Paper size A1	Date MAY 2024	Drawn by TA	Checked by CH	Status S3
---------------	------------------	------------------	----------------	------------------	--------------

Name
Project code
FHL012-AAL- ED - XX -DD- C -5551- P01