




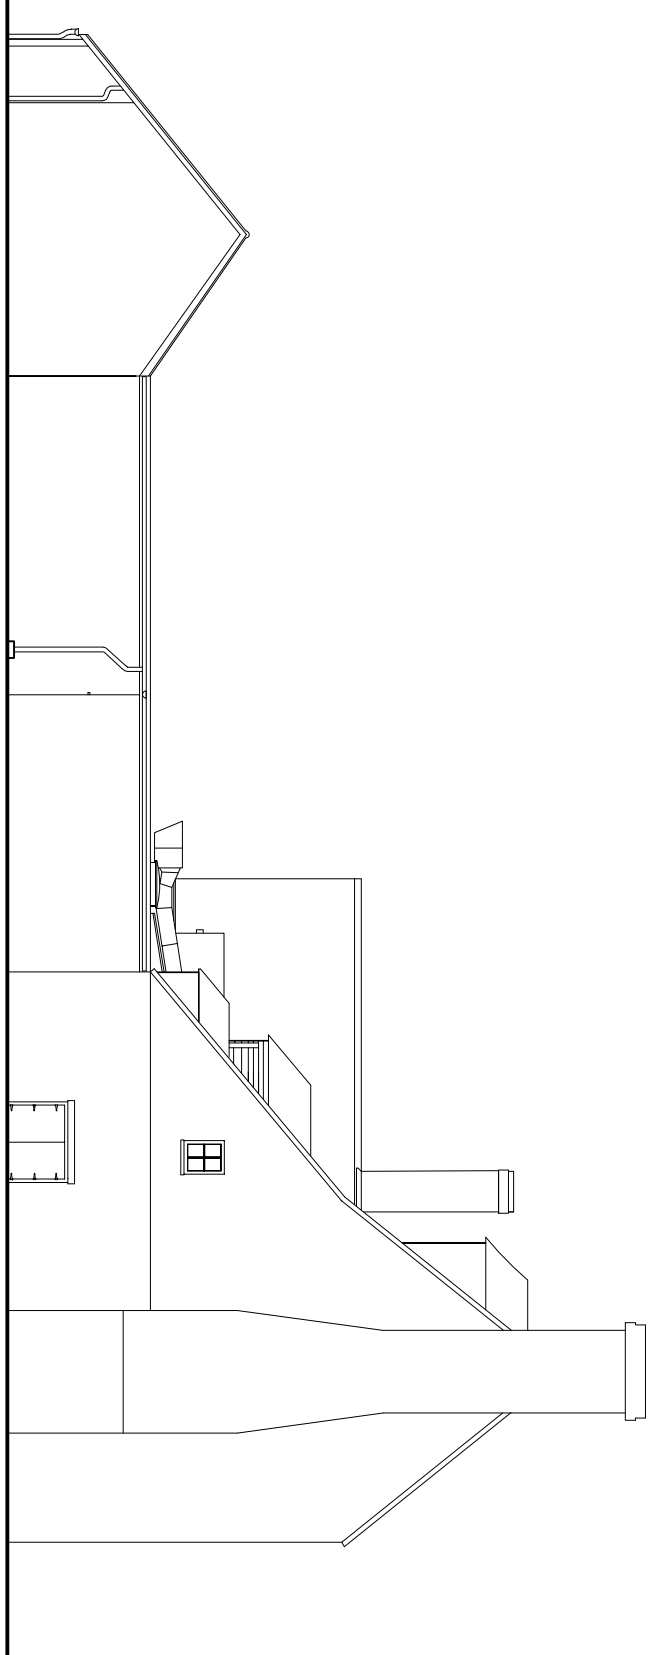


Existing Side (West) Elevation 1:100

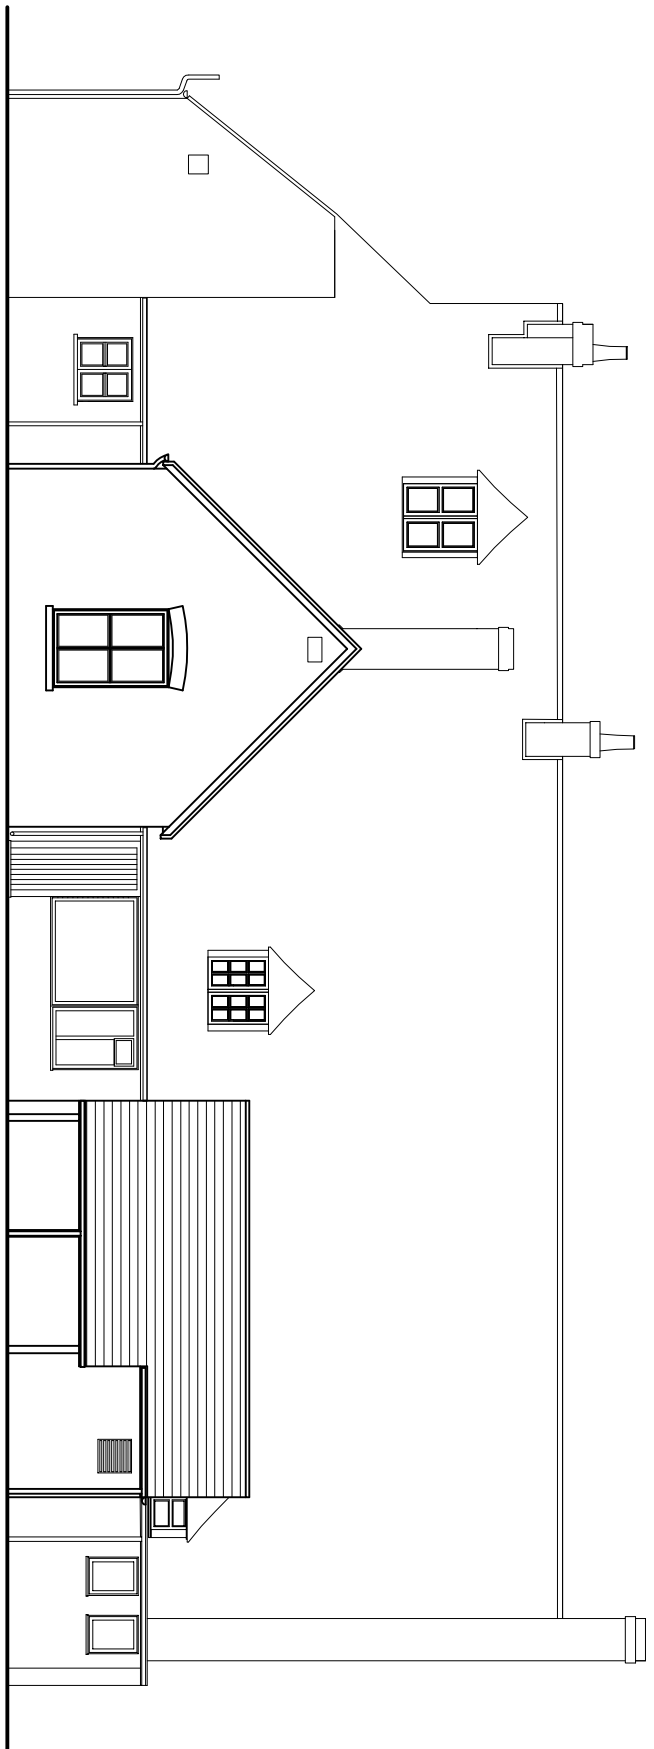

Existing Rear (North) Elevation 1:100

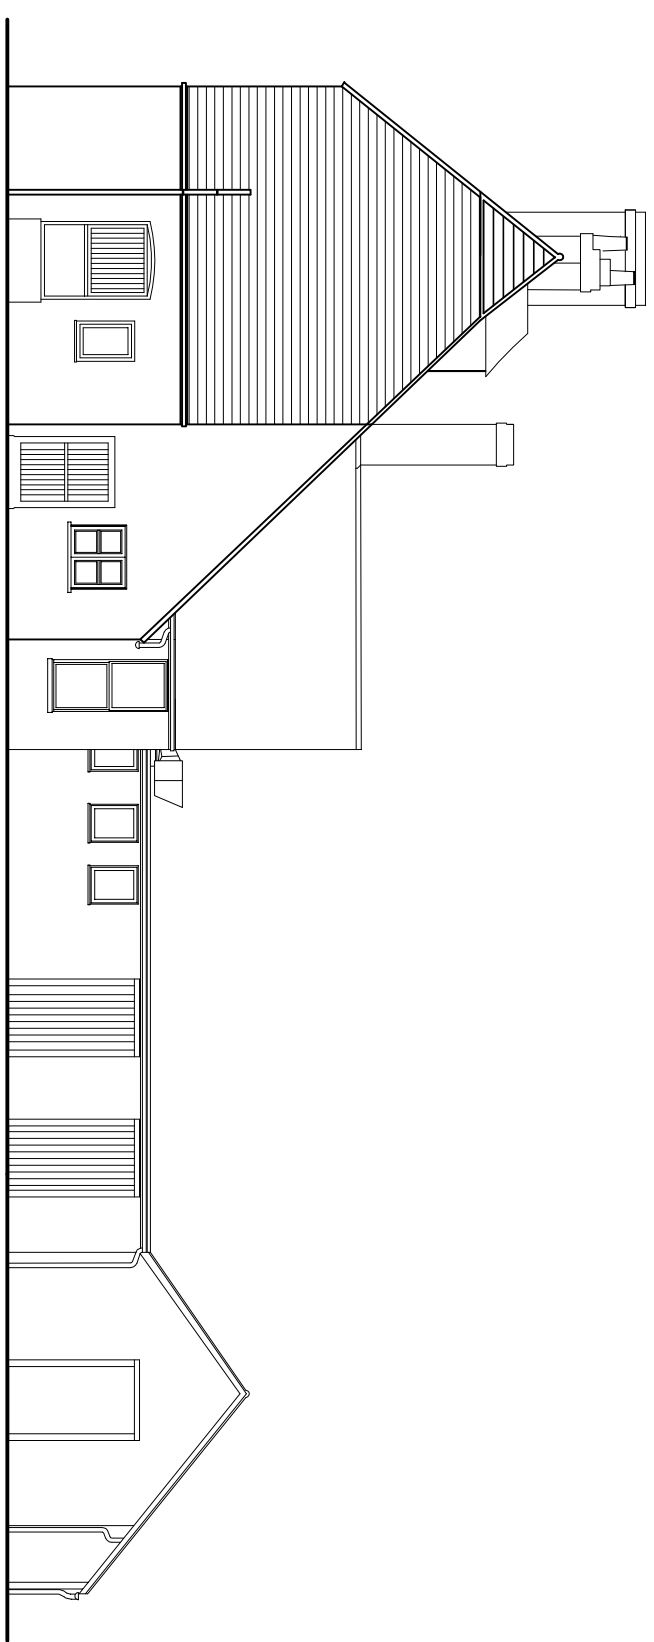


Existing Side (East) Elevation 1:100

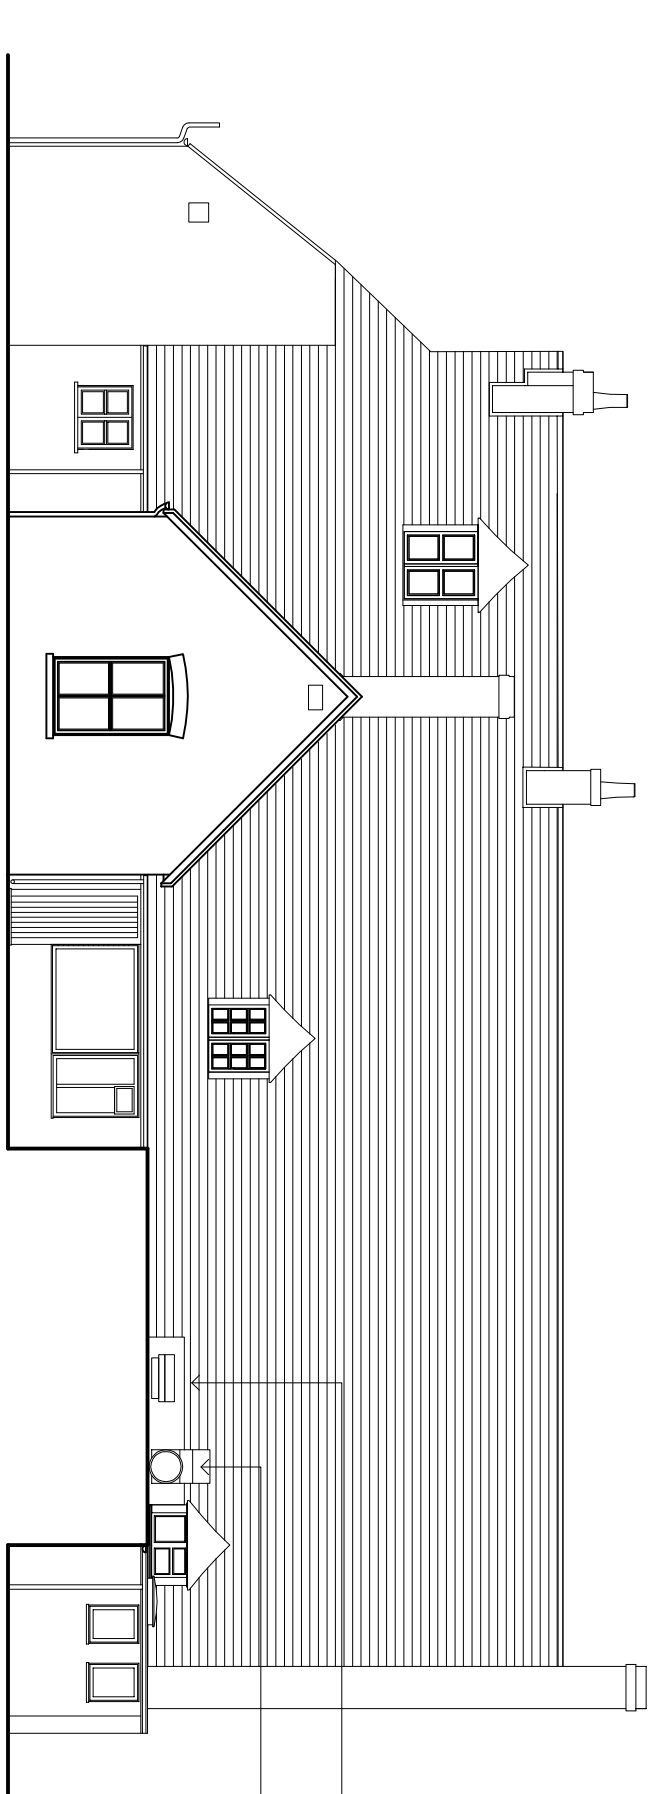


Existing fresh air cowl
Existing extract duct



Existing Rear (North) Sectional Elevation 1:100

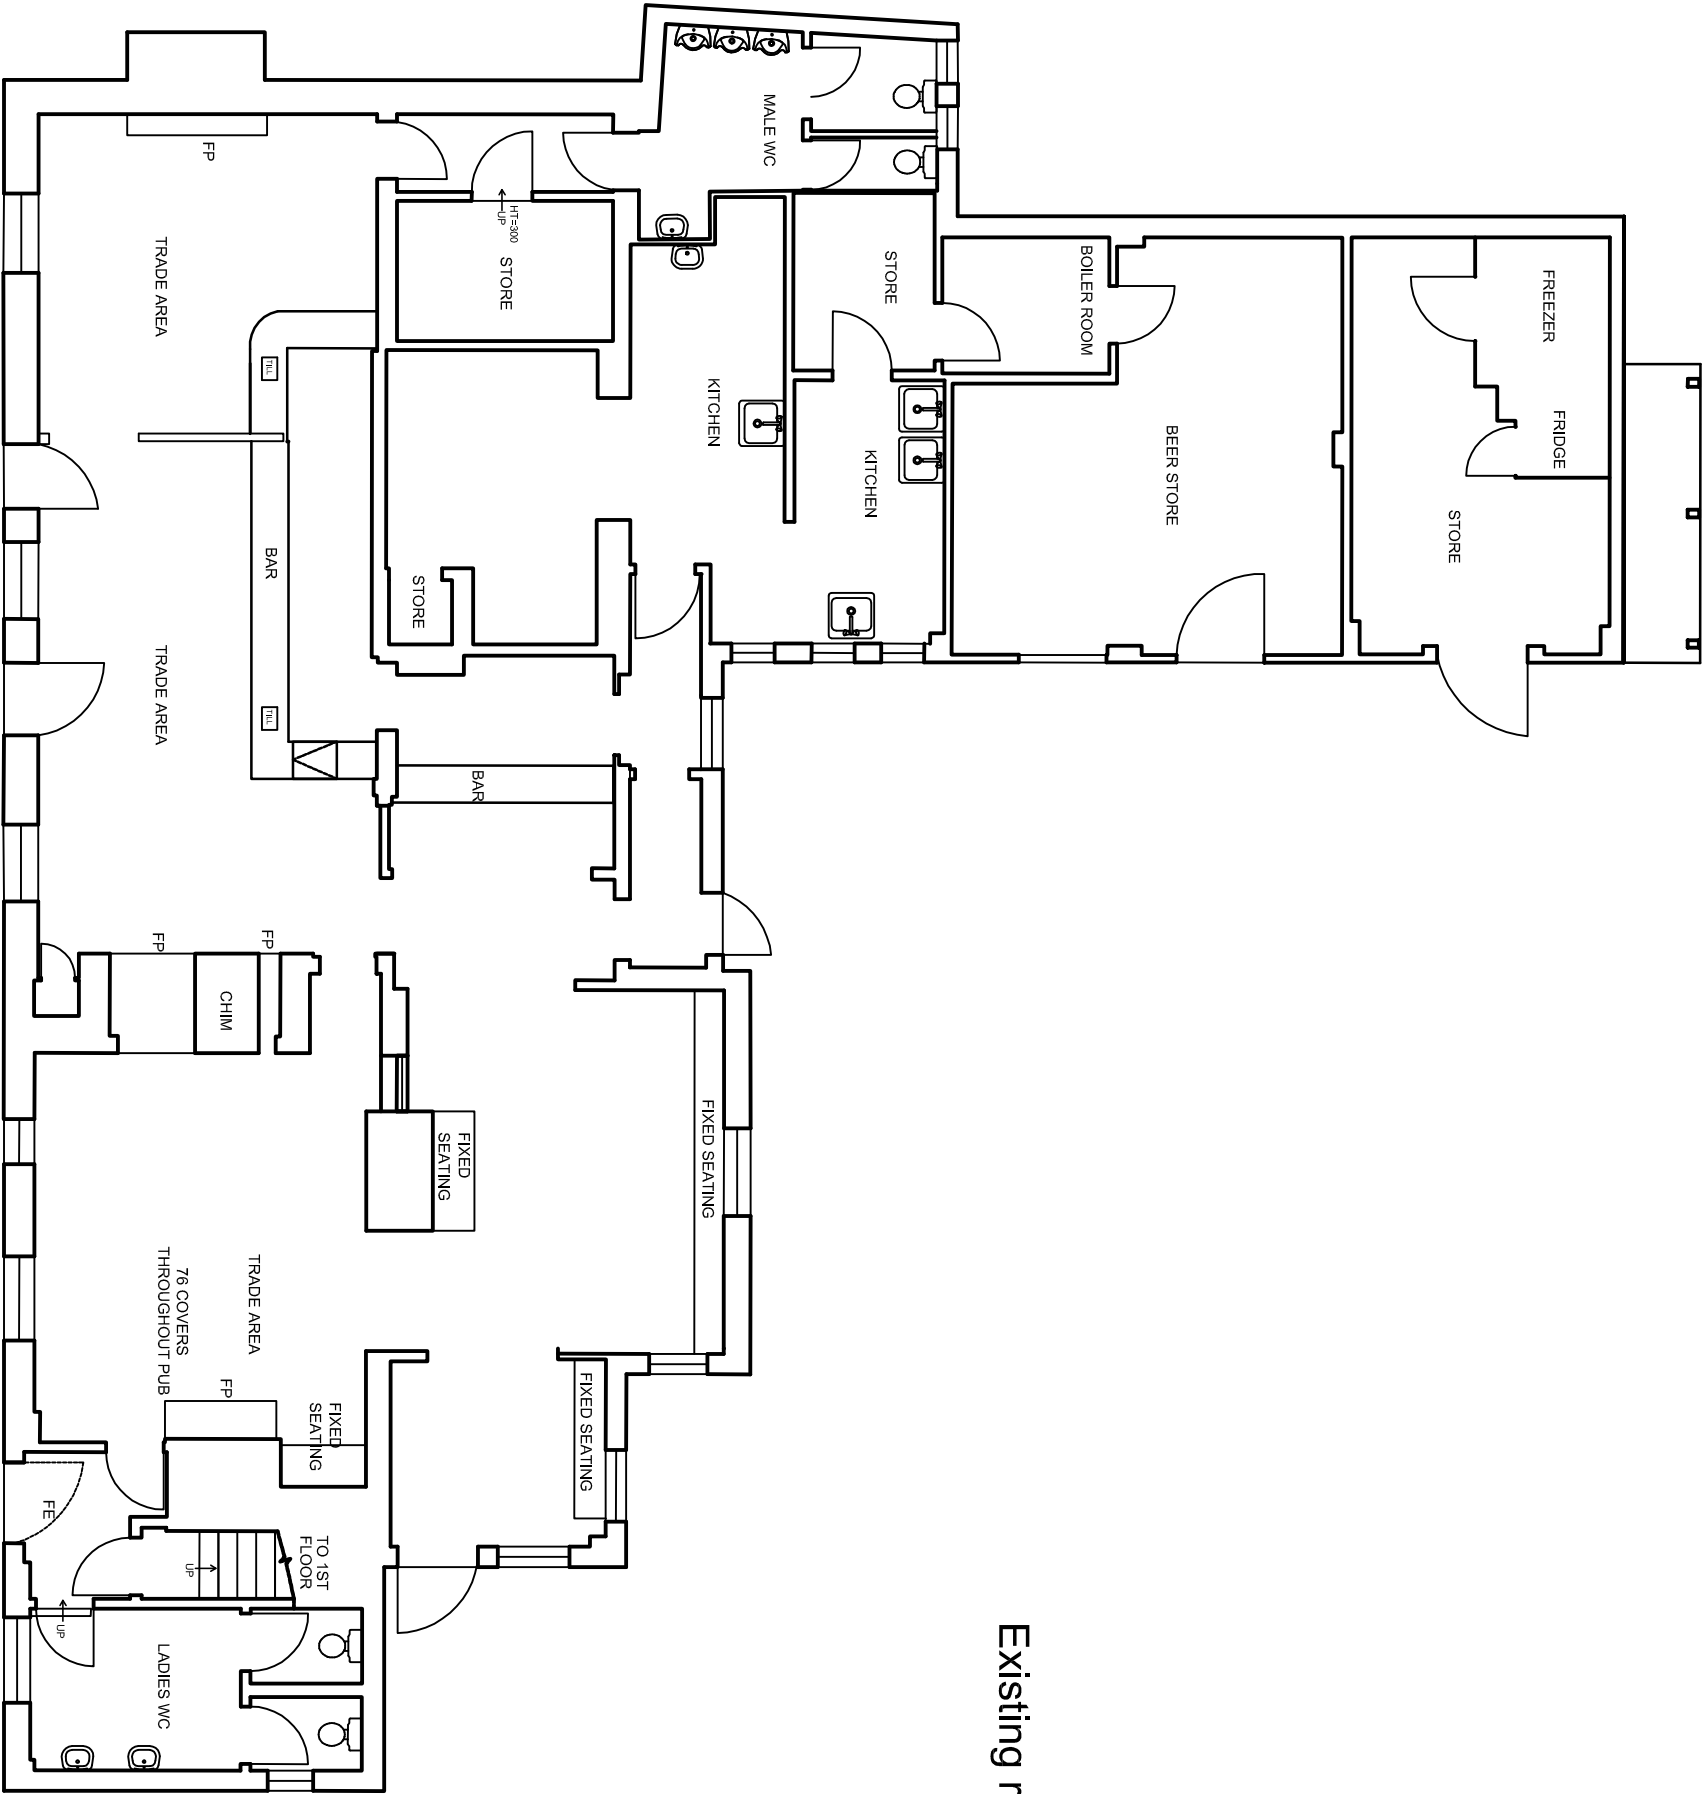


Existing Ground Floor Plan 1:100

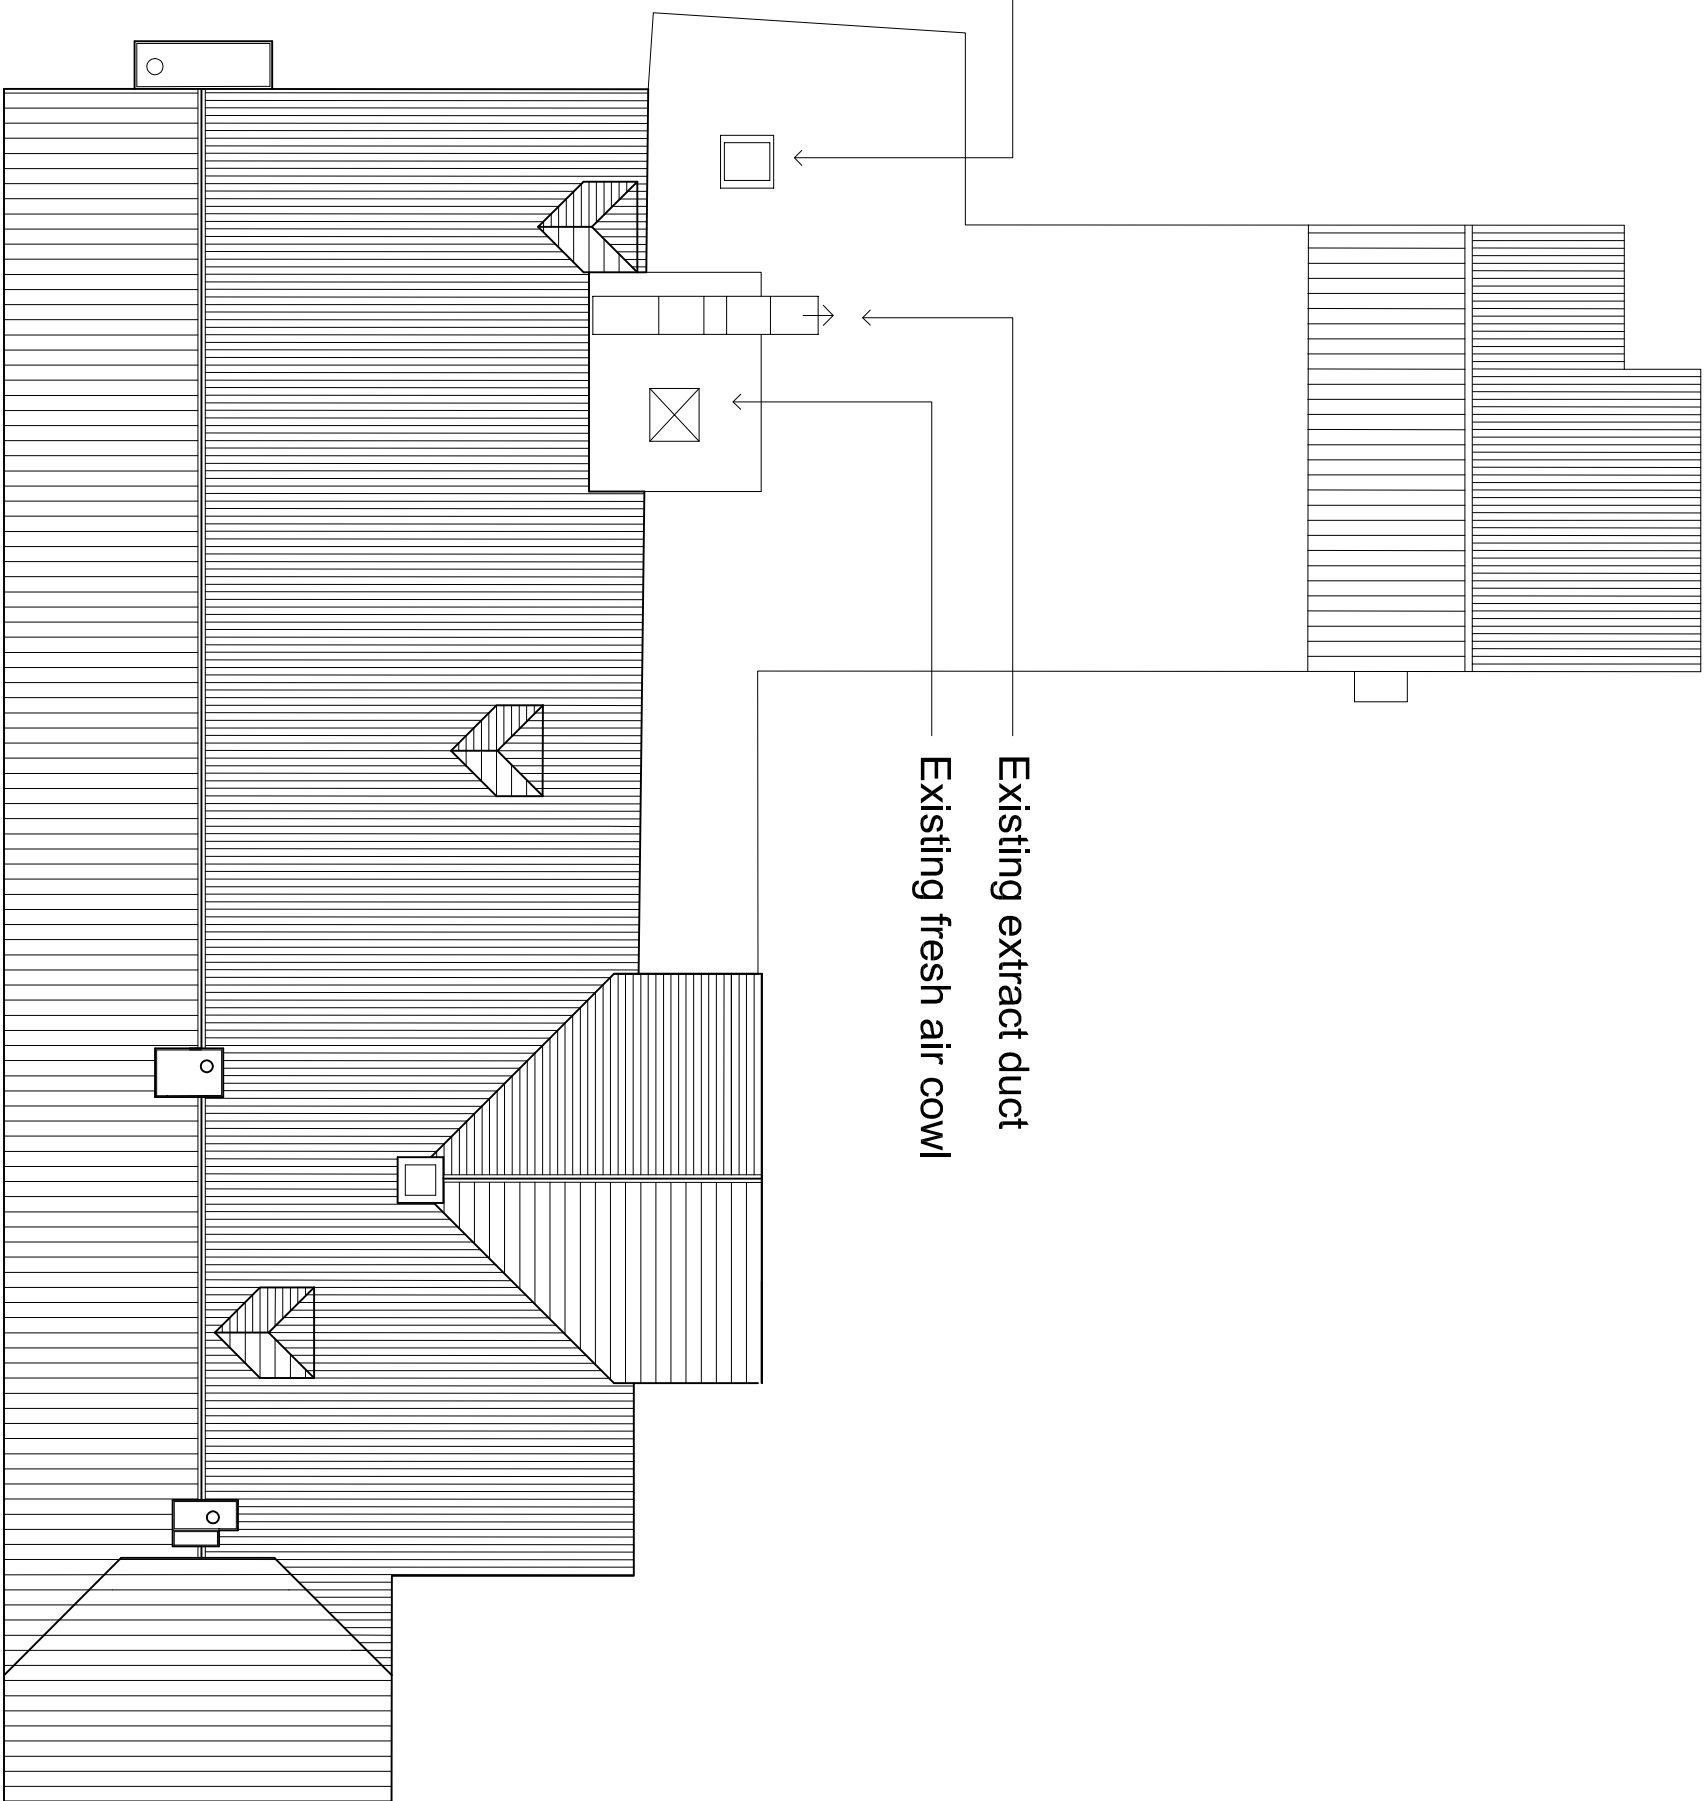

Existing Roof Plan 1:100

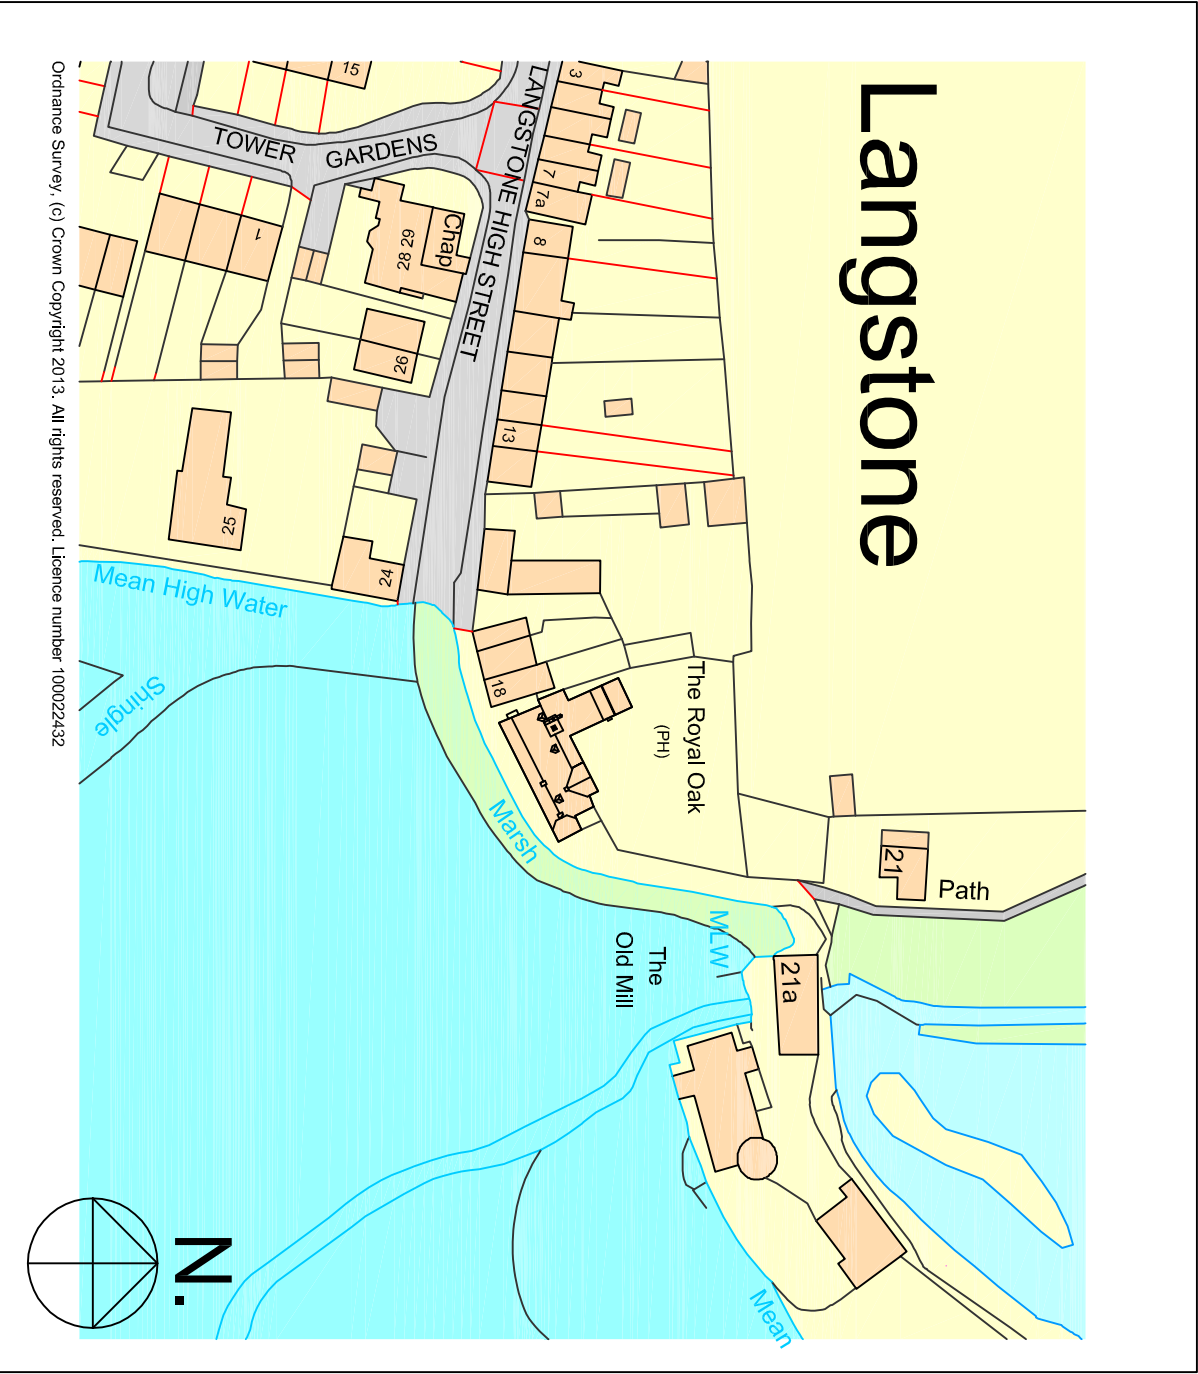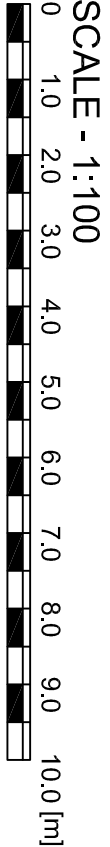

Existing Locality Plan 1:1250

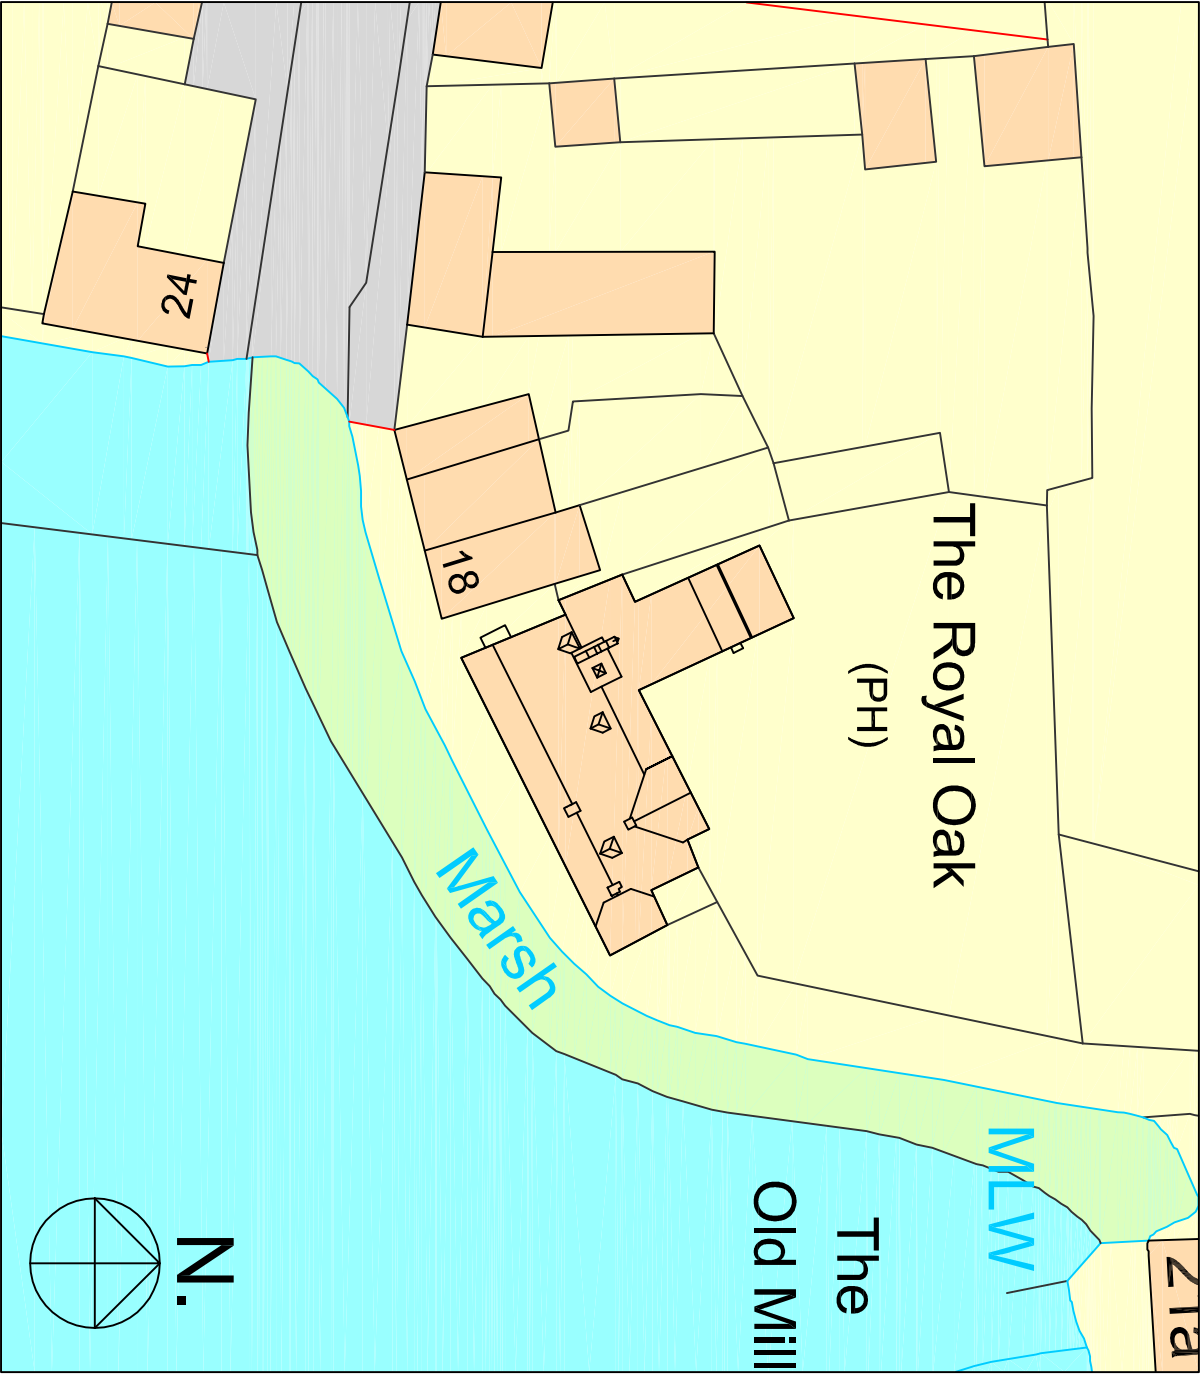

Existing Block Plan 1:500

NOTE:

The Contractor is to check and verify all building and site dimensions, levels and sewer invert levels at connection points before work starts. This drawing must be read with and checked against any structural or other specialist drawings provided.

The Contractor is to ensure that all work is in accordance with the current Building Regulations whether or not specifically stated on these drawings. This drawing is not intended to show details of foundation or ground conditions. Each area of ground relied upon to support the structure depicted must be investigated by the Contractor and suitable methods of foundation be provided.

			
ARCHITECT AND DESIGN TEAM LTD			
129 Alma Road, Bournemouth, Dorset, BH9 1AG E-mail : office@thekingoldenglish.co.uk Tel: 01202 51716 Fax: 01202 51717			
Brand			
GREENE KING OLD ENGLISH INNS			
Site			
THE ROYAL OAK			
LANGSTONE			
Title			
EXISTING			
PLANS & ELEVATIONS			
Project Manager/			
Checked			
Arch./Des.			
HADT			
Drawing			
Number			
13.7/101			
Rev.			
Date			
By			
Rev.			
Date			
By			
Rev.			
Date			