


1 BB
1 : 50

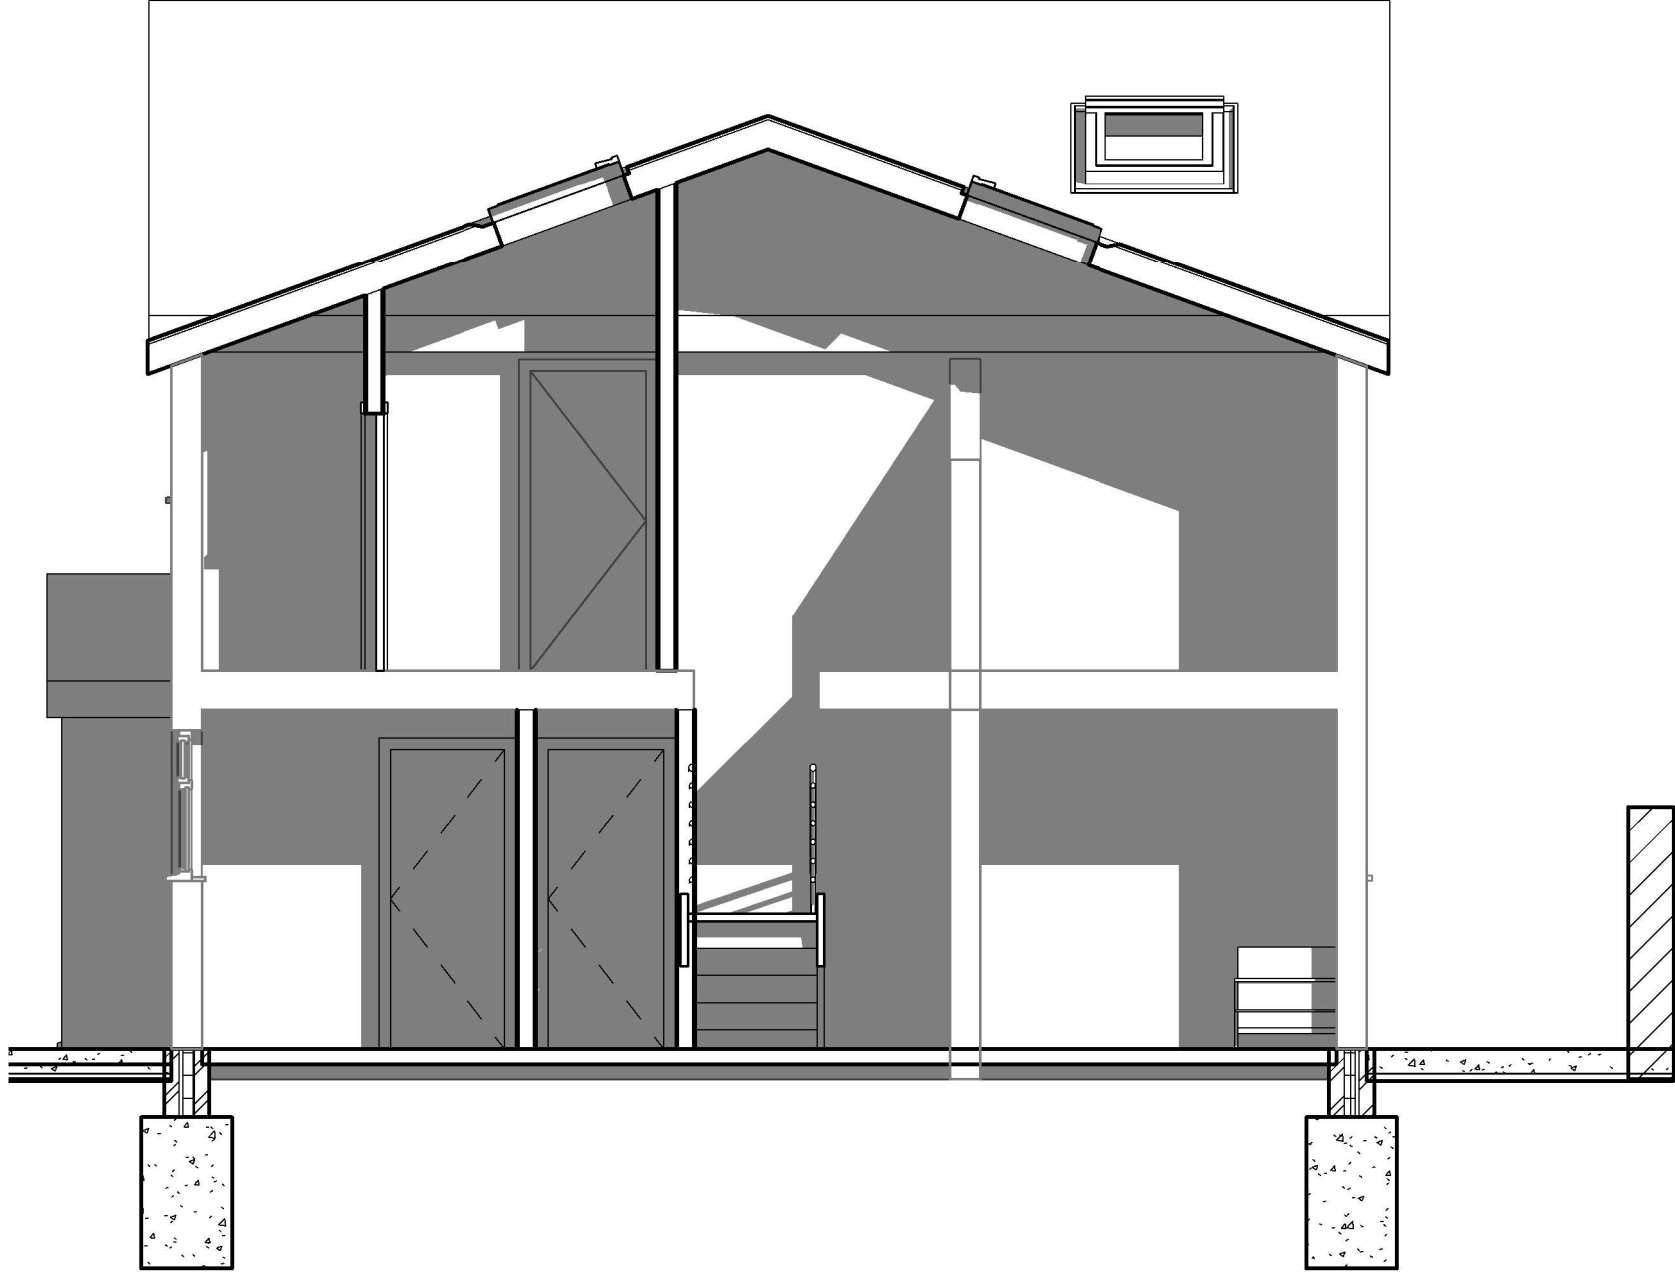

1:500									100
1:200									20
1:100									10
1:50									5



(C) Copyright of Parkers Design (Southern) Limited. Any reproduction of these drawings will require written authority from the copyright owner.
Parkers Design Limited - The Studio @ 90, PO9 2PR
www.pexd.co.uk - info@pexd.co.uk - 07776 008822

PROJECT
110 Southleigh Road PO9 2PS
SHEET
Section B-B

CLIENT		A Sakutukwa		
Date	Issue Date	Scale (@ A3)	1 : 50	
Drawn by	SW	DRAWING NUMBER		REV
Checked by	SR	BR101 v2		