



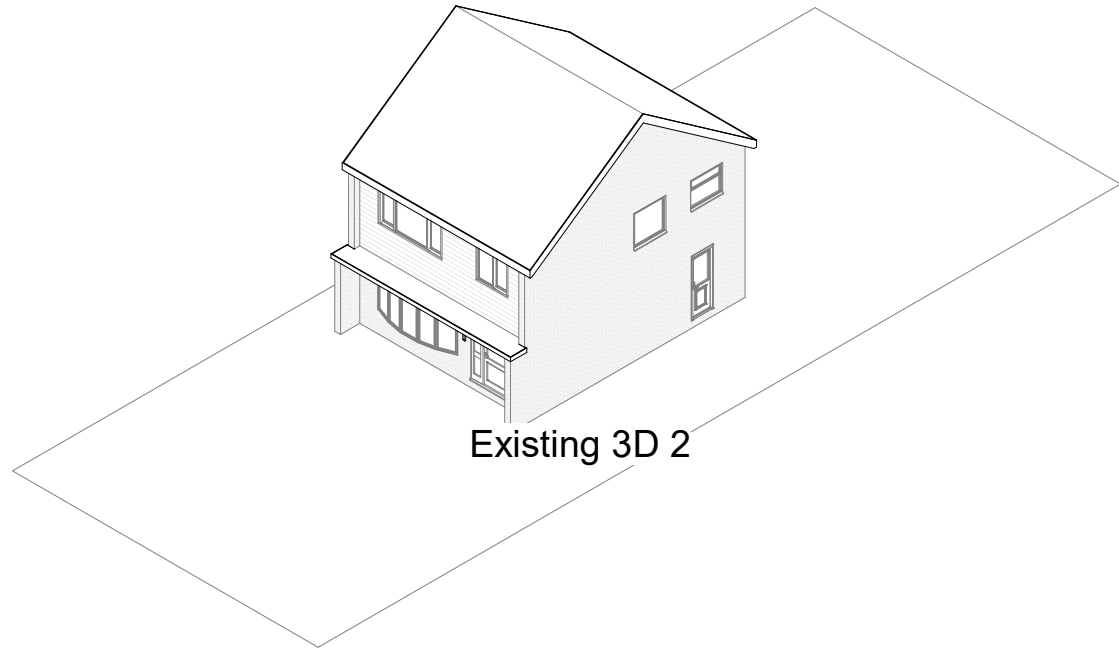

Existing 3D 2

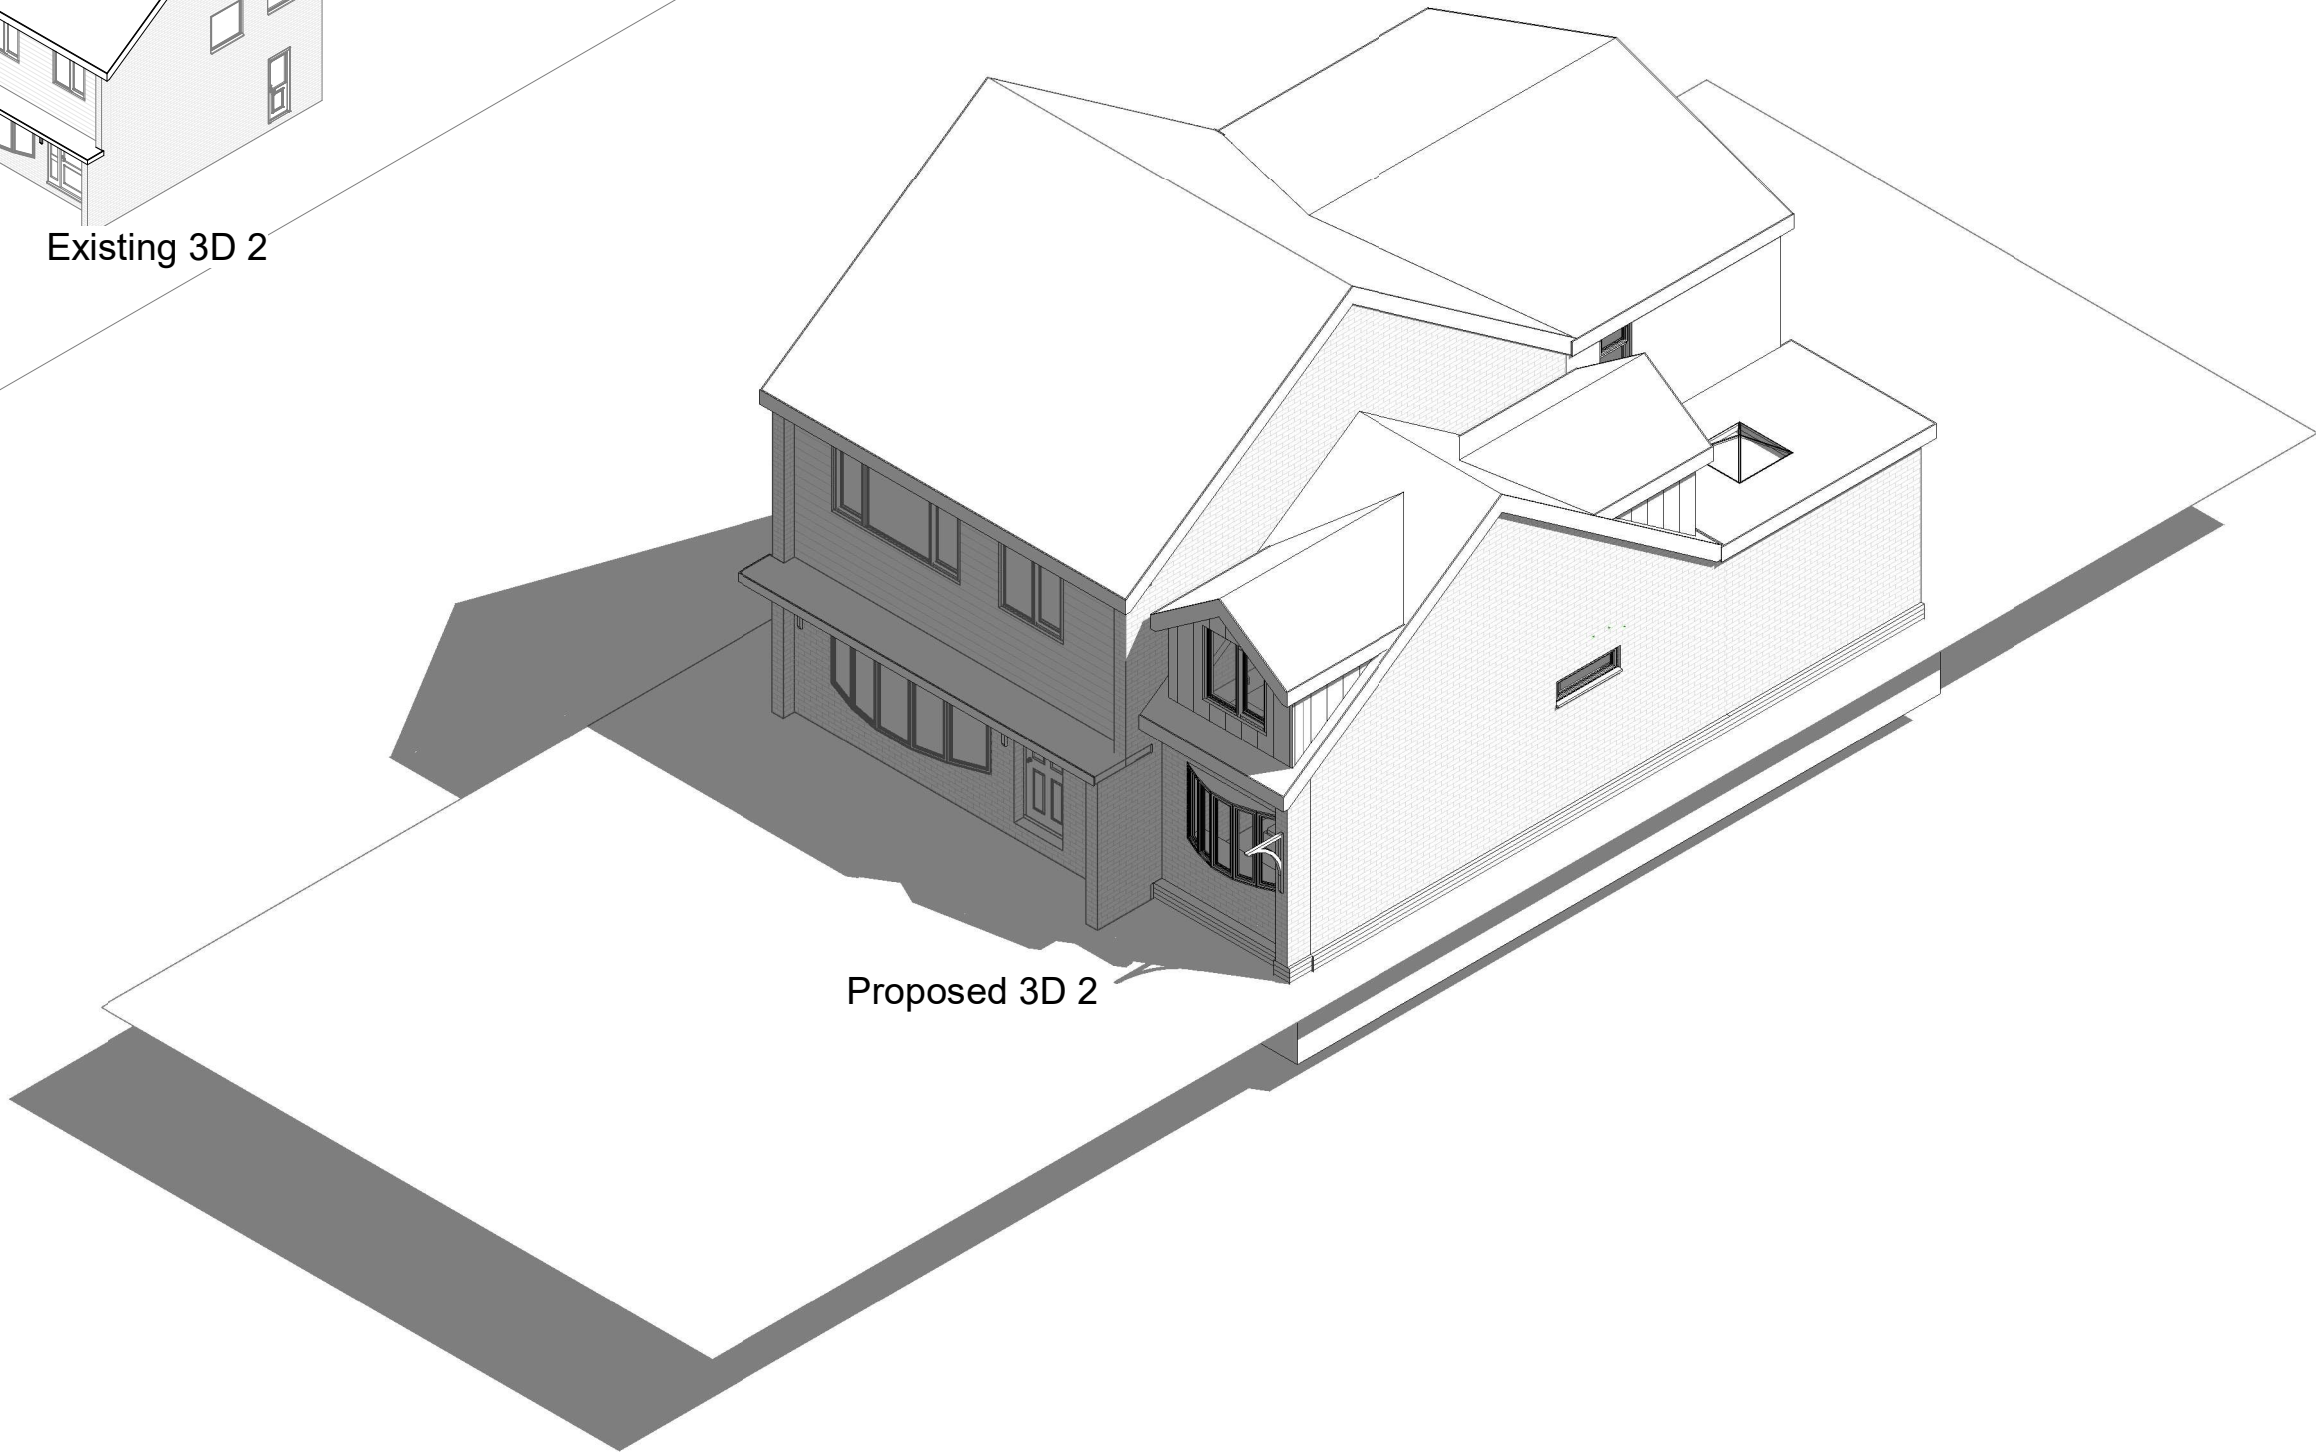

Proposed 3D 2

pd

parkers

executive

design

1:500

1:200

1:100

1:50

50

20

10

5

All measurement to be checked on site prior to any commenent

Parkers Design Limited - The Studio @ 90, PO9 2PR

www.pexd.co.uk - info@parkersdesign.com - 07776 008822

PROJECT	97 Hart Plain Avenue PO8 8RG	CLIENT				Le May	
		Date		Issue Date		Scale (@ A3)	
SHEET	3D 2	Drawn by		SW	DRAWING NUMBER		REV
		Checked by		SR	P 6		