
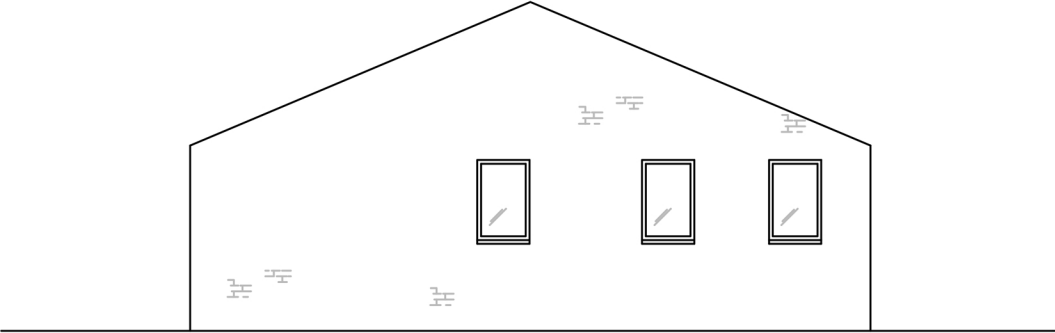
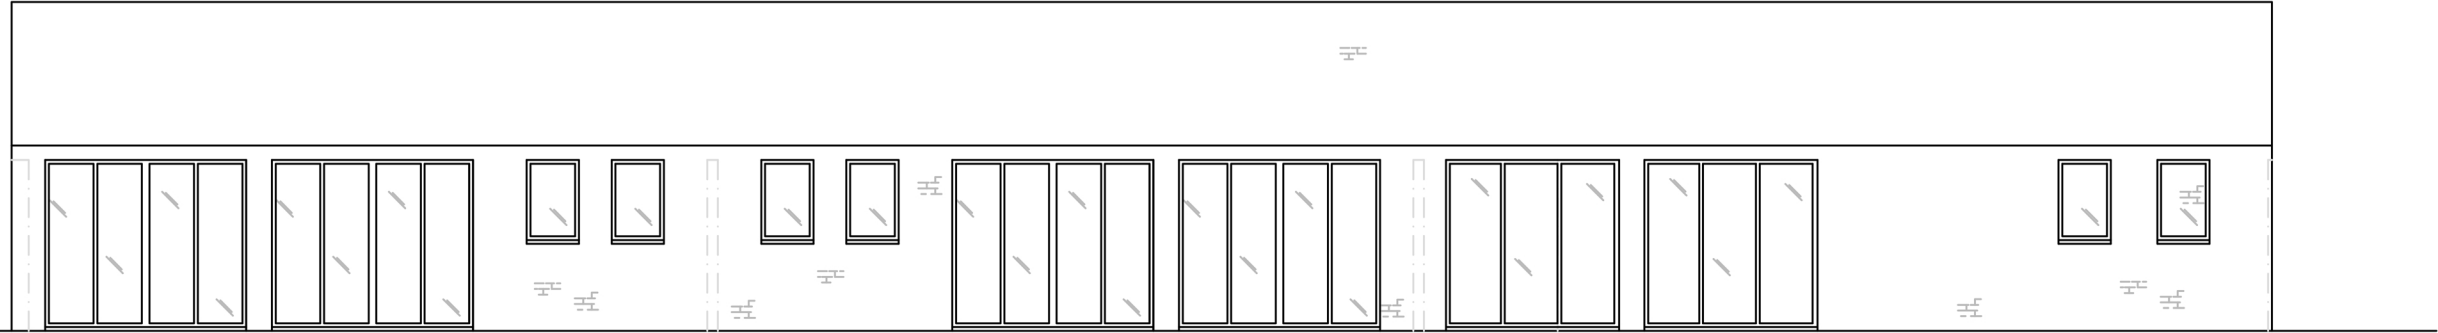


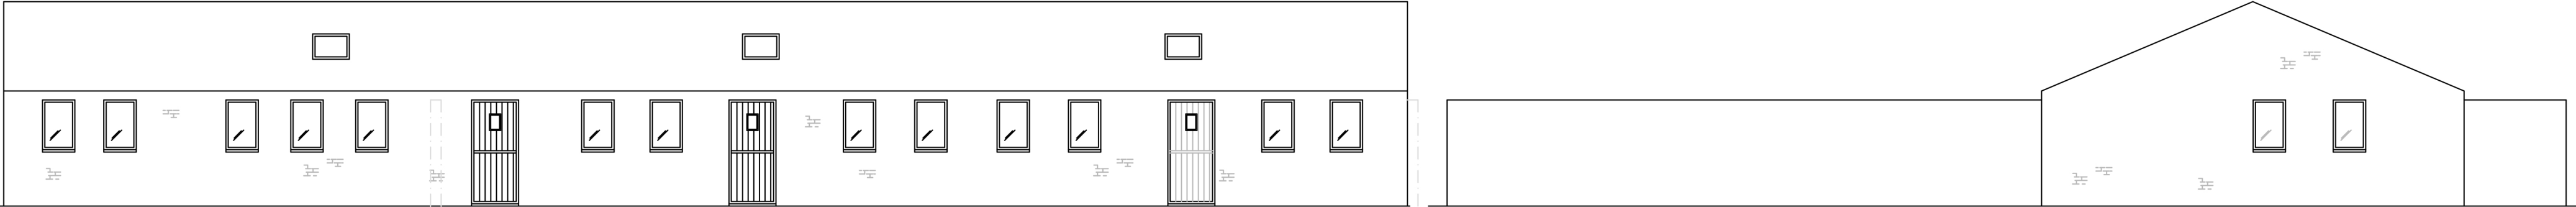

ELEVATIONS
PROPOSED

1:100 @ A2

Project The Diary Northwood Farm Hayling Island	
Drawing Proposed Elevations	
Scale 1:100	
Date 04.09.19	Revision A
Drawing No. CON01	