
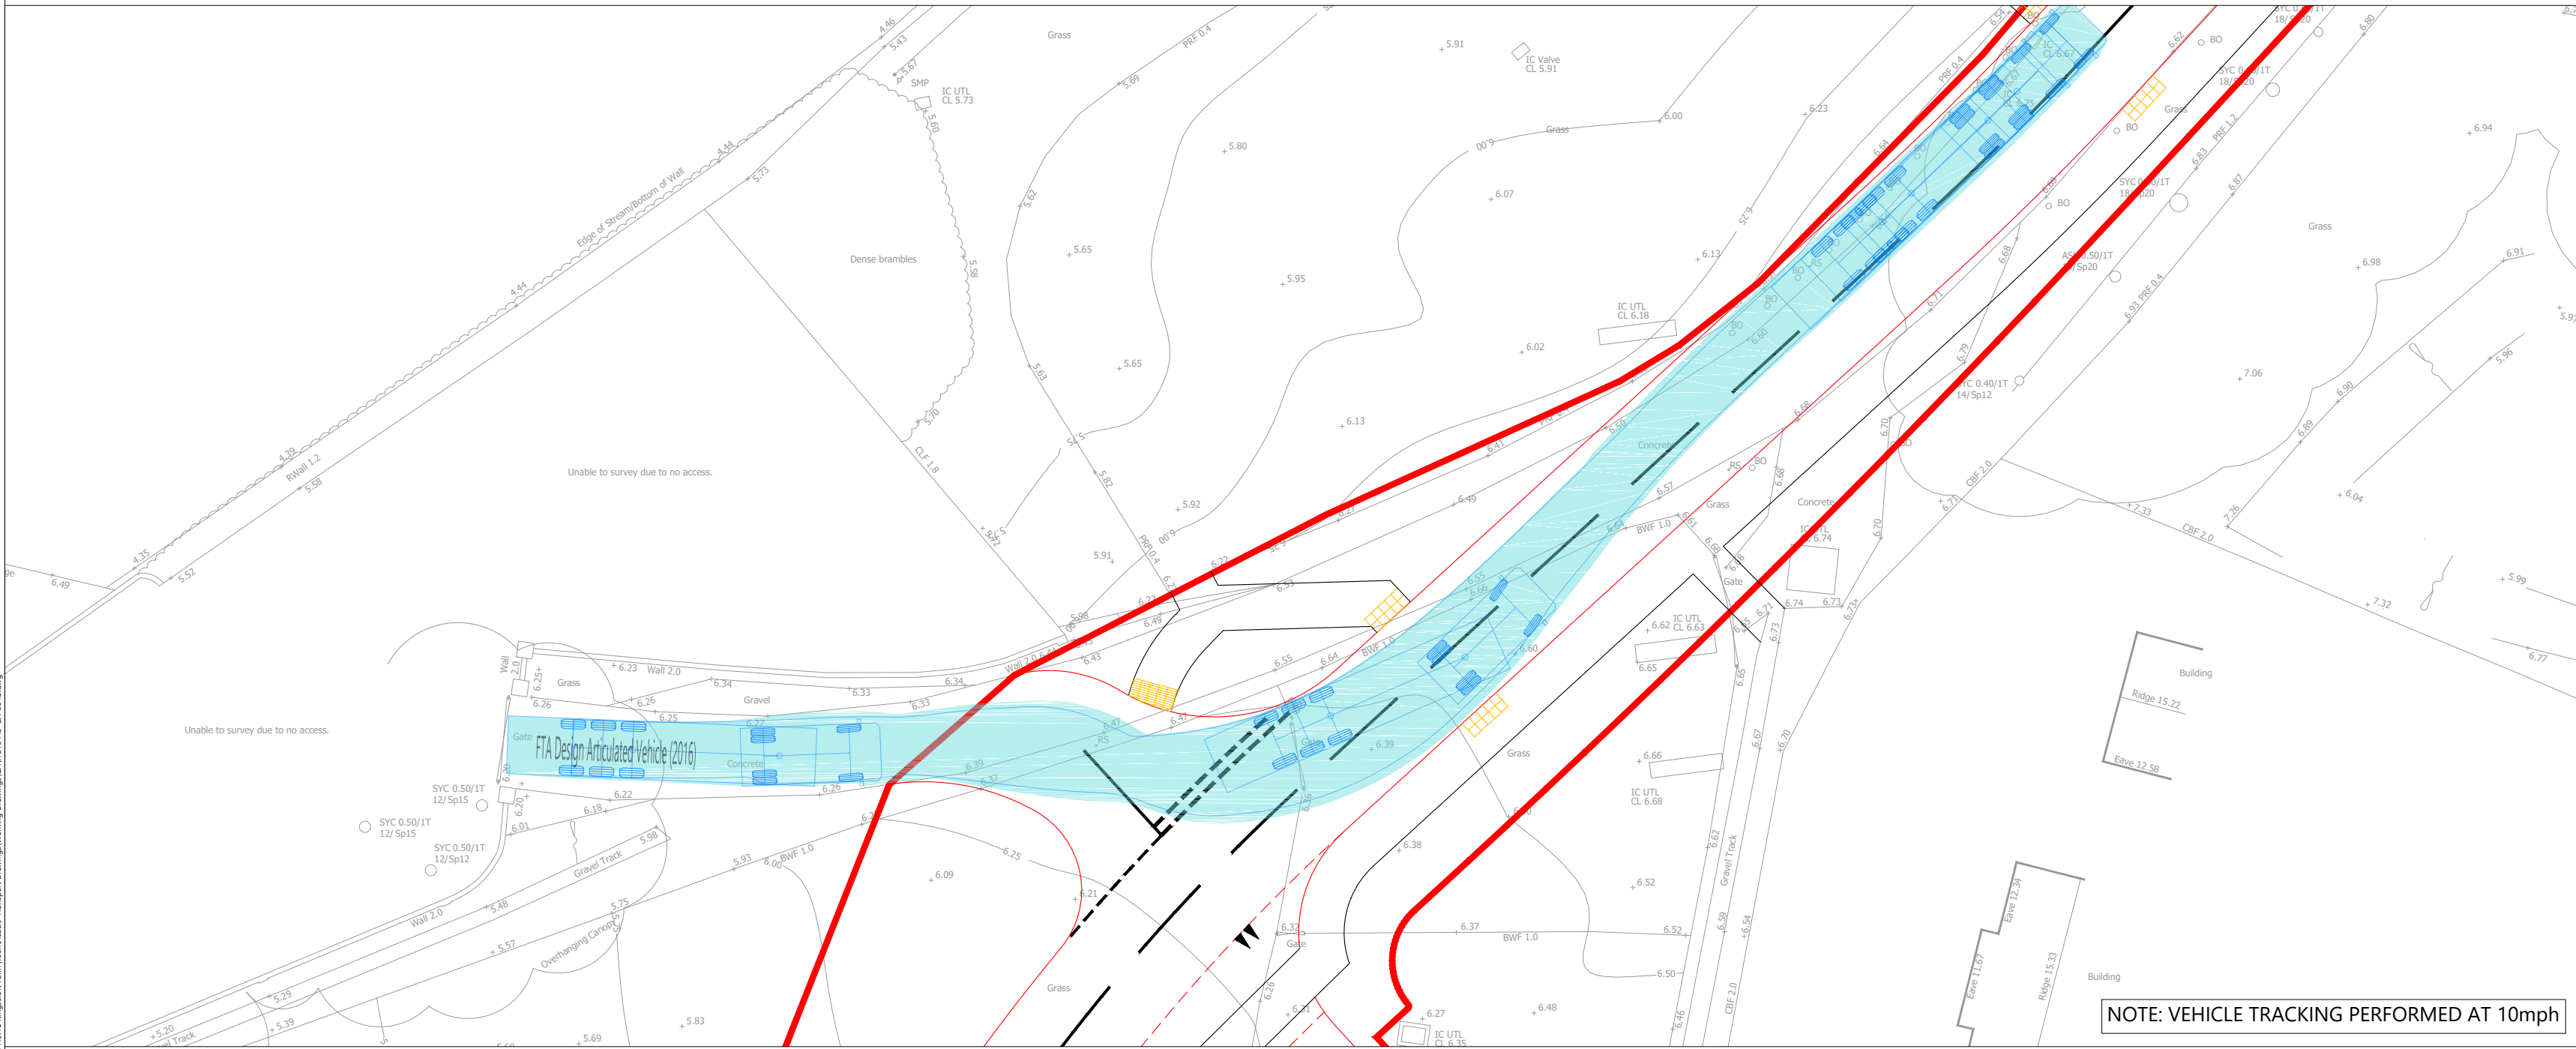


FTA Design Articulated Vehicle (2016) - including wing mirrors  
Overall Length 16.480m  
Overall Width 2.550m  
Overall Body Height 3.870m  
Min Body Ground Clearance 0.515m  
Max Track Width 2.470m  
Lock to lock time 3.00s  
Kerb to Kerb Turning Radius 6.600m

| REV | DATE     | BY | DESCRIPTION                              | CHK | APD |
|-----|----------|----|------------------------------------------|-----|-----|
| D   | 09.10.24 | MM | SWEEP PATHS AND ACCESS ALIGNMENT UPDATED | BB  | TW  |
| C   | 24.04.24 | MM | VEHICLE TRACKING SPEEDS SHOWN            | BB  | TW  |
| B   | 14.12.23 | JD | SITE ACCESS ROAD AMENDED                 | BB  | TW  |
| A   | 23.03.23 | JD | SITE ACCESS ROAD AMENDED                 | BB  | TW  |

STATUS: FOR INFORMATION

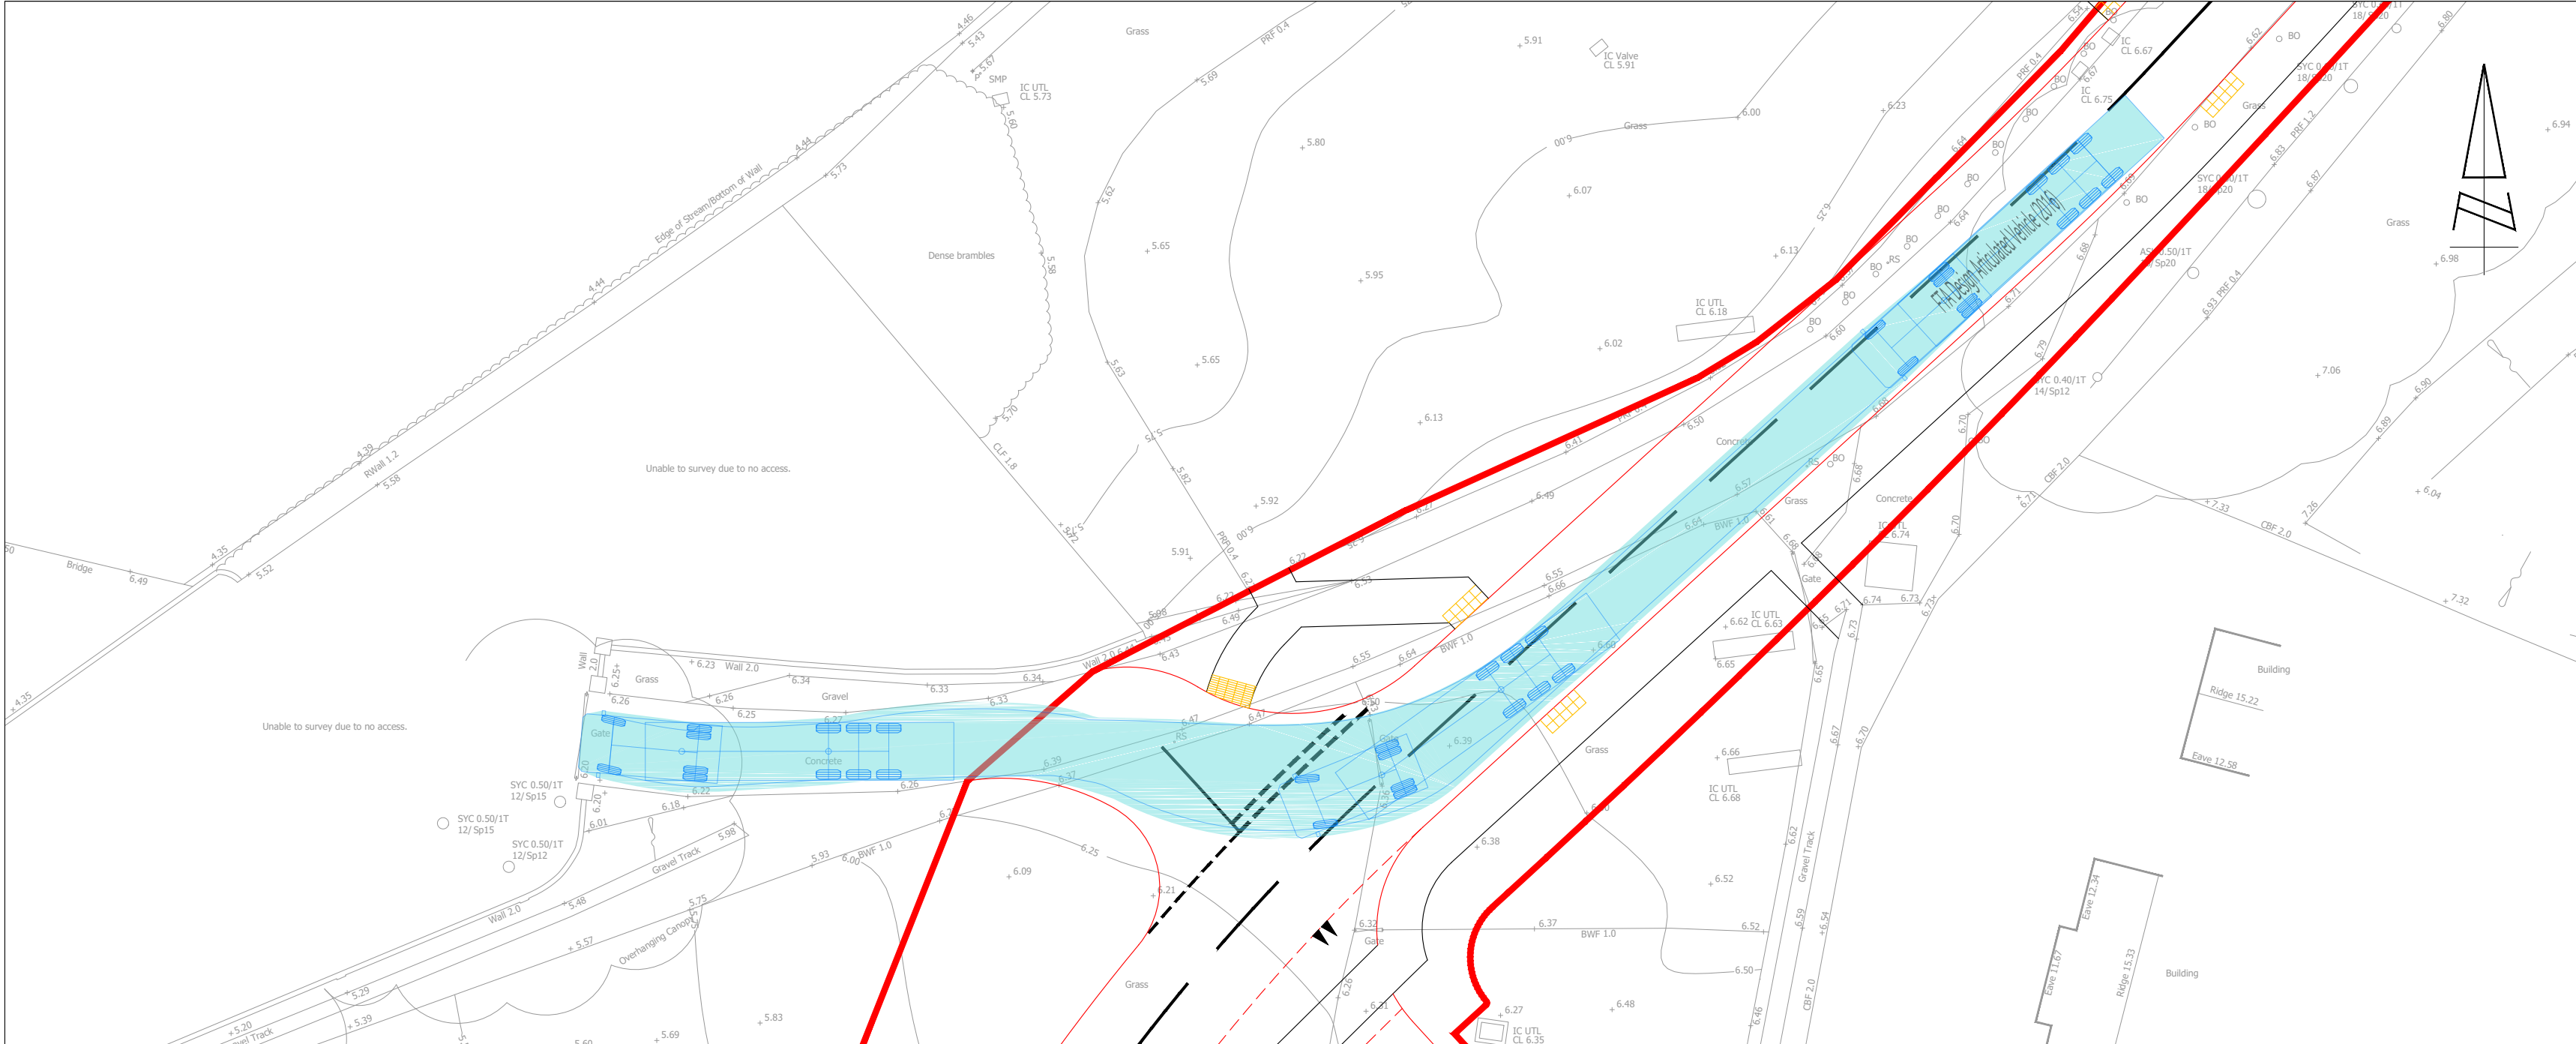

The Square, Basing View,  
Basingstoke, Hampshire, RG21 4EB  
Tel: 01256 637940  
www.i-transport.co.uk

TITLE: SWEEP PATH ANALYSIS - 16.5m ARTICULATED VEHICLE

PROJECT: LAND AT KINGSCROFT FARM, HAVANT

CLIENT: FOREMAN HOMES LTD

DRAWN: JB  
CHECKED: BB  
APPROVED: TW

PROJECT No: ITB15443  
SCALE @ A2: 1:250  
DATE: 23.05.22

DRAWING No: ITB15443-GA-004  
REV: D

REPRODUCED FROM THE ORDNANCE SURVEY  
MAP WITH THE PERMISSION OF THE  
CONTROLLER OF HER MAJESTY'S STATIONERY  
OFFICE. LICENCE No. 100044286.  
© CROWN COPYRIGHT RESERVED.

DRAWING ISSUED FOR FEASIBILITY CONSIDERATION AND PLANNING PURPOSES ONLY.  
DRAWING NOT TO BE USED FOR CONSTRUCTION. I-TRANSPORT LLP ACCEPT NO RESPONSIBILITY  
FOR ERRORS MADE BY OTHERS IN SCALING FROM THIS DRAWING. MEASUREMENTS SHOULD BE  
TAKEN FROM FIGURED DIMENSIONS ONLY. CDM REQUIREMENTS CONSIDERED AT FEASIBILITY  
STAGE ONLY. FURTHER CONSIDERATION REQUIRED BY DETAILED DESIGN TEAM.



NOTE: VEHICLE TRACKING PERFORMED AT 10mph