


PORTSDOWN HILL ROAD.

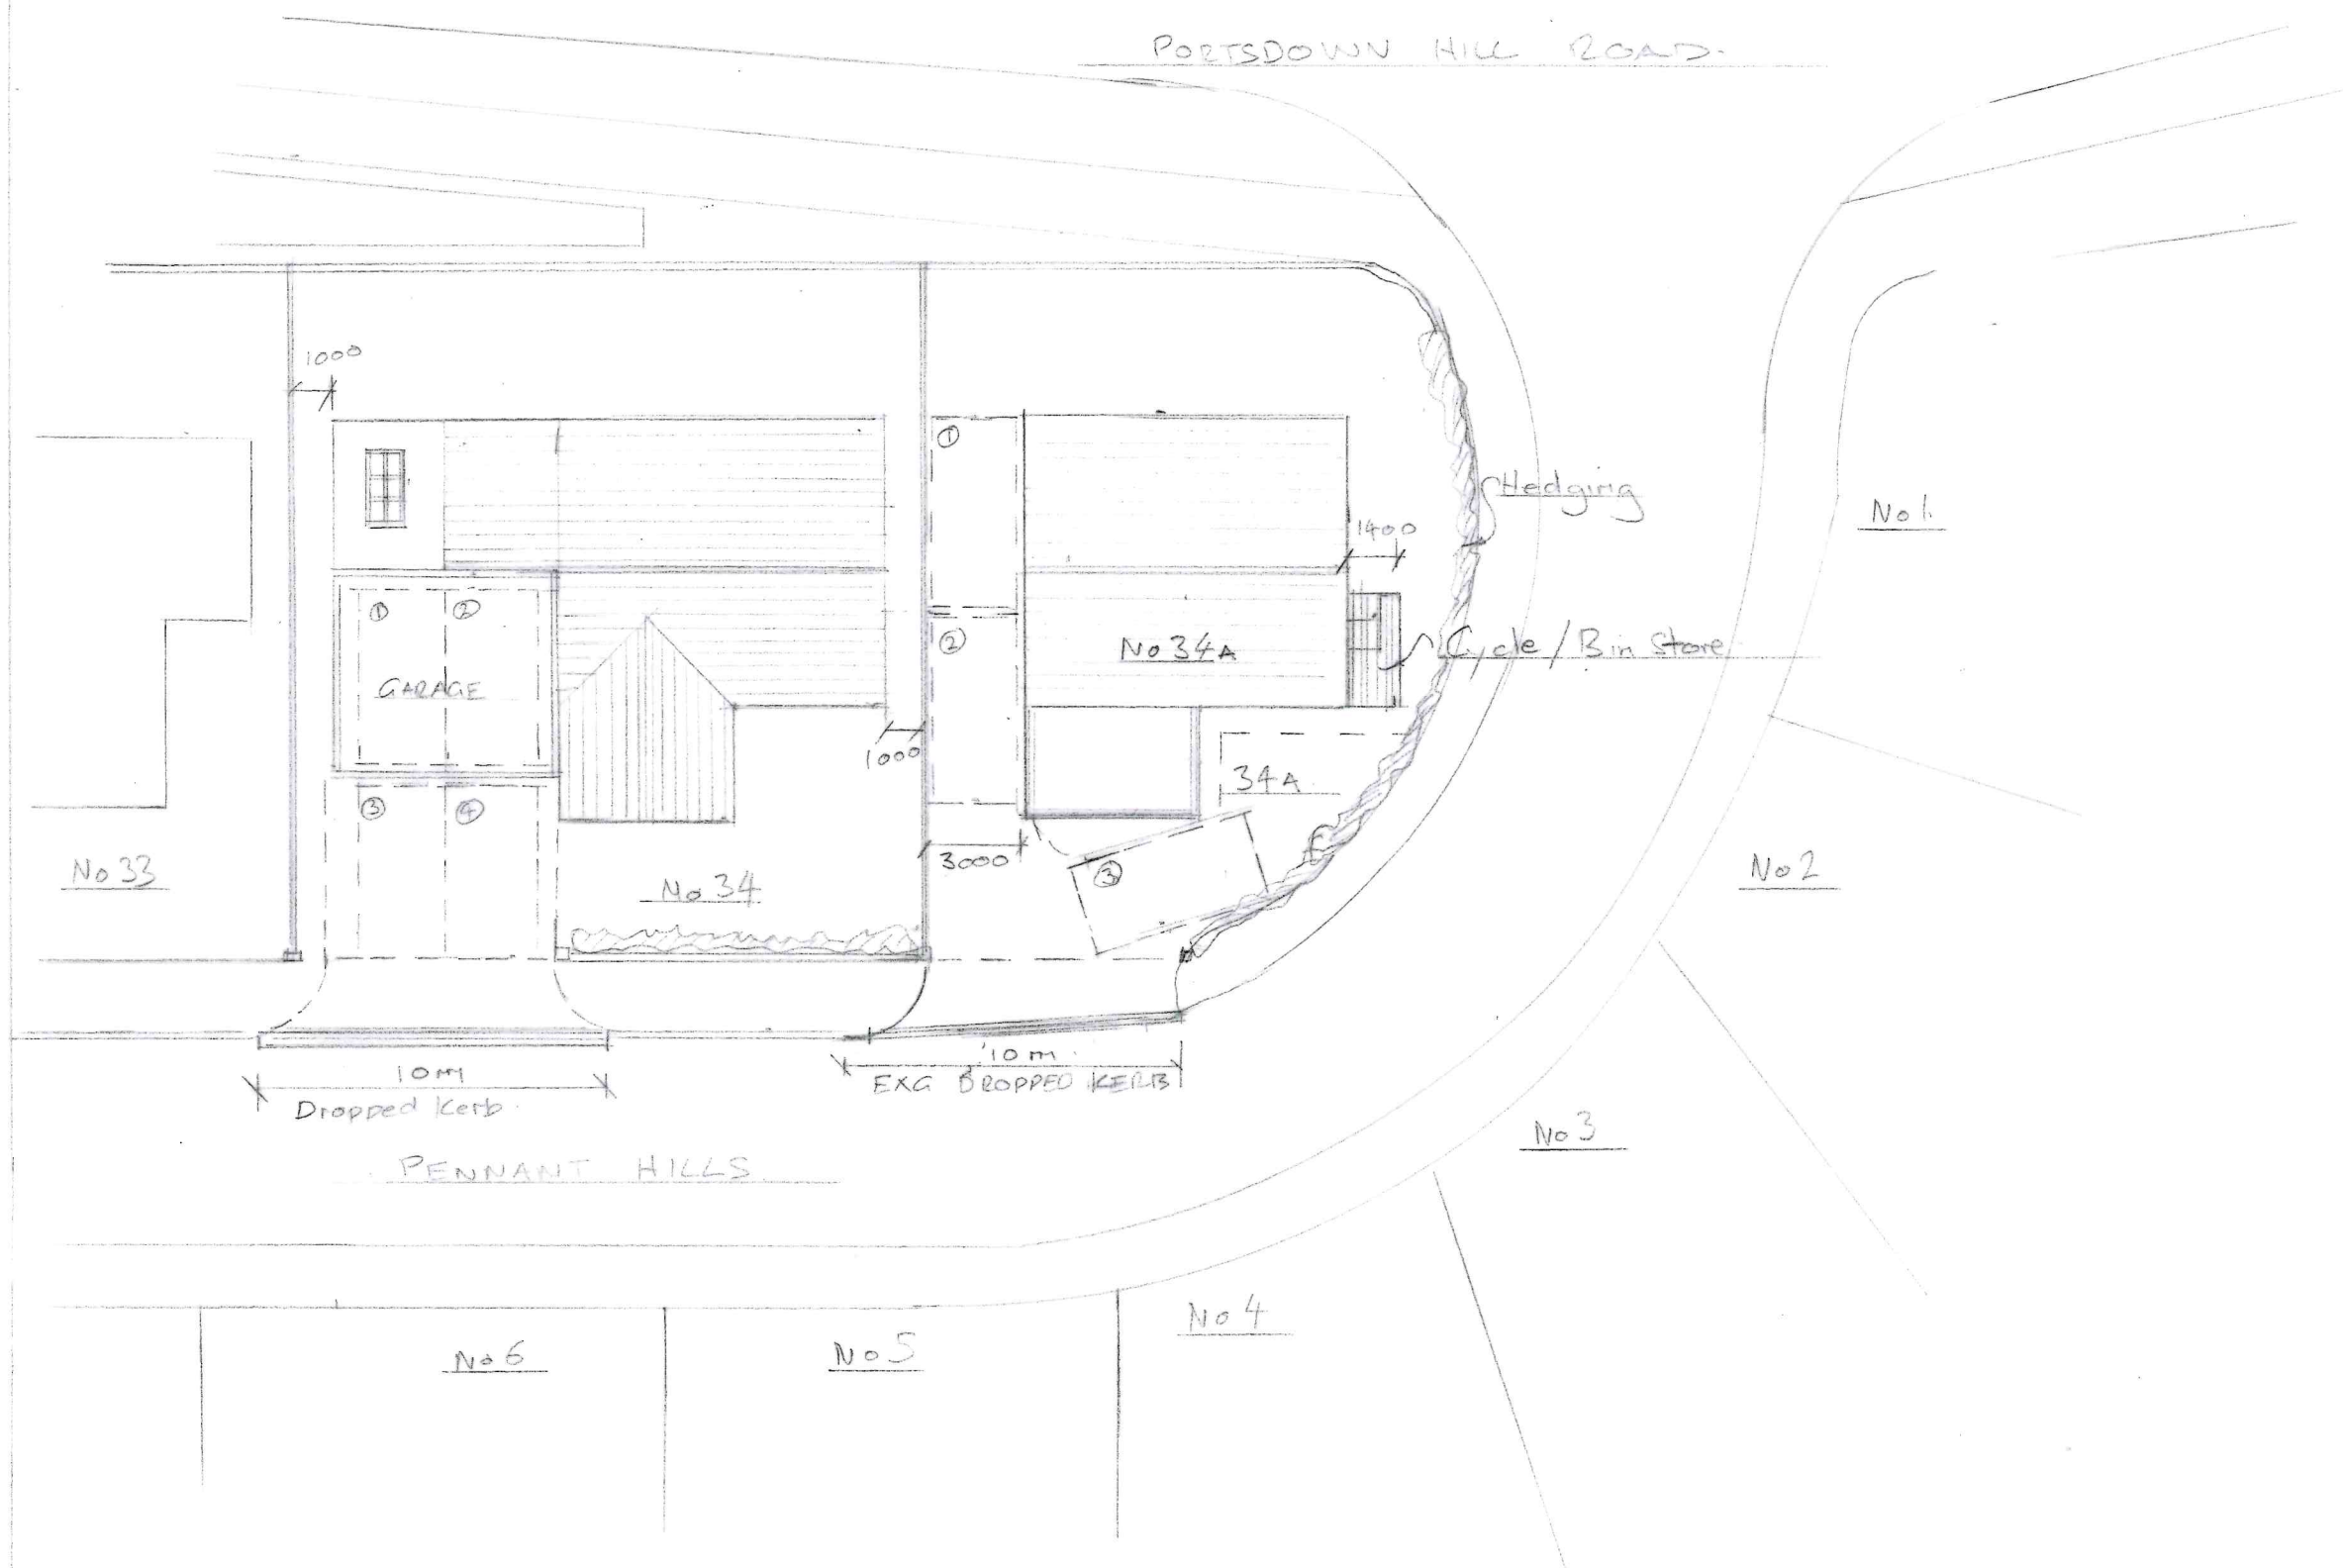

PARKING

No 34 4 no spots provided
No 34 A 3 no spots provided

34 and 34A PENNANT HILLS, BEDHAMPTON PO9 3JZ

PROPOSED PARKING / DROPPED KERB PLAN Scale 1:200 @ A3

