


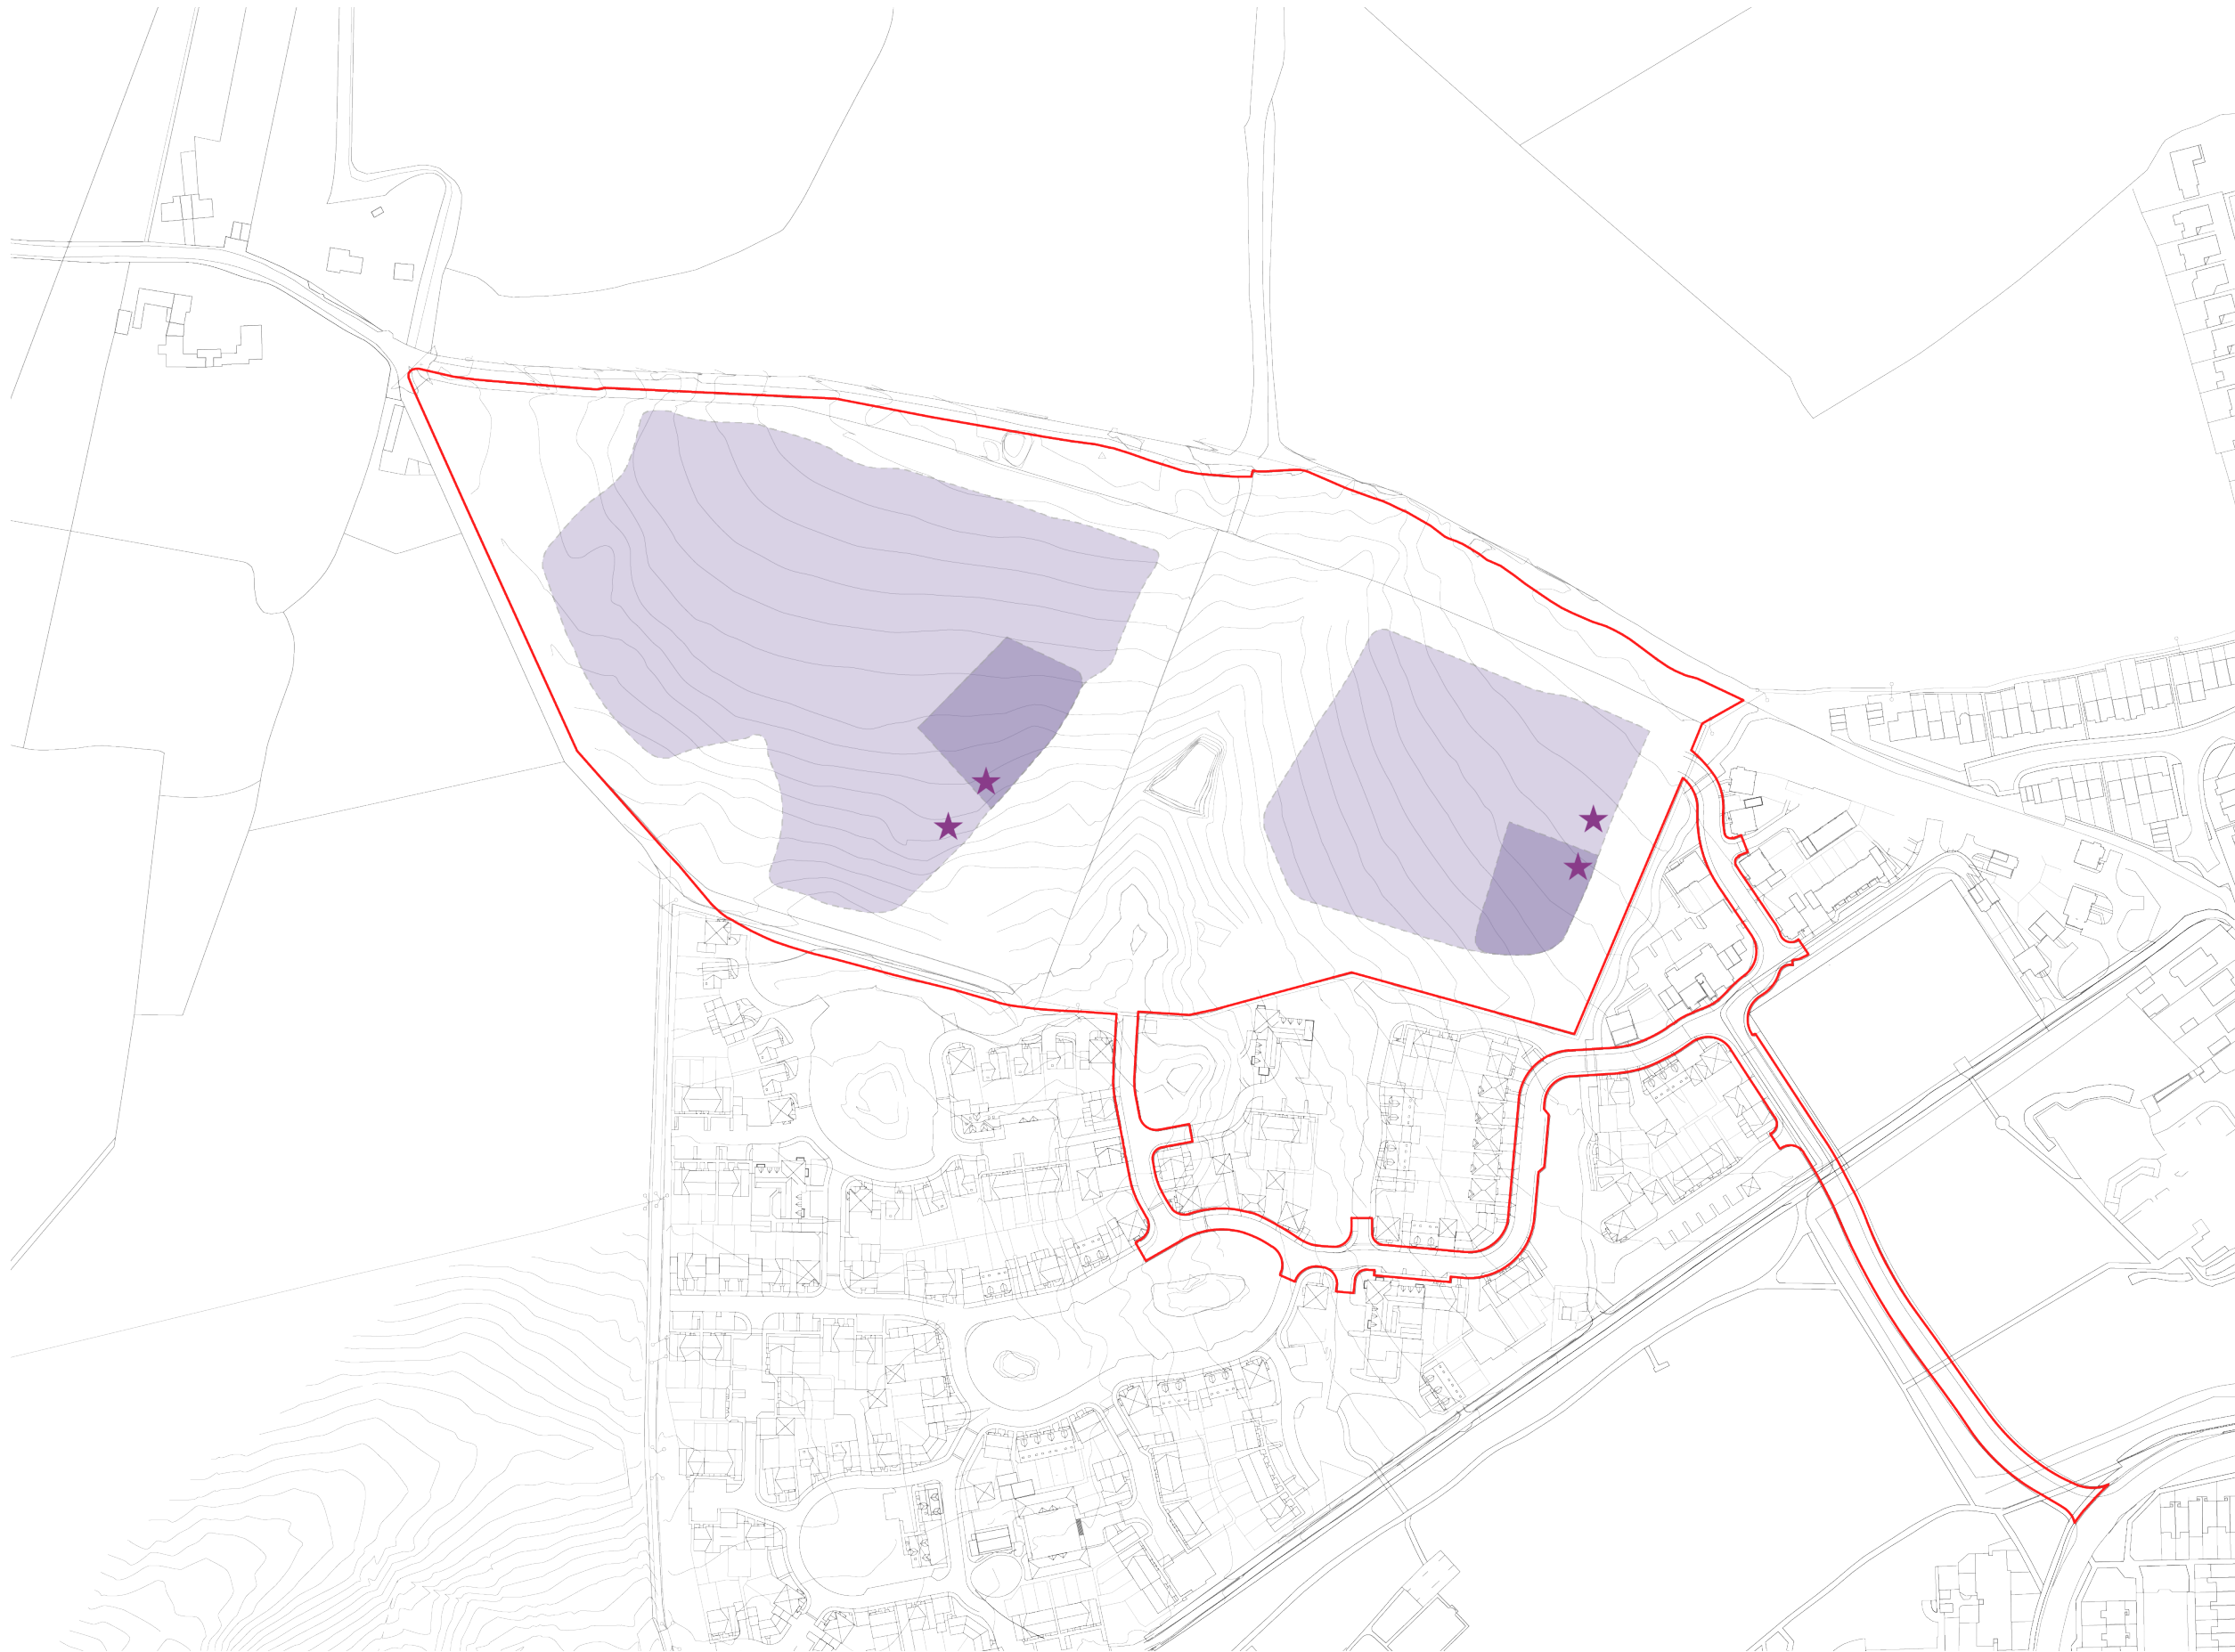

-  Planning Red line Boundary
-  Up to 3 storeys
Up to 15m from existing ground levels - plus or minus 2m (to top of ridge line; excluding chimneys and plant shafts etc)
-  Up to 2 Storeys
Up to 10m from existing ground levels - plus or minus 2m (to top of ridge line; excluding chimneys and plant shafts etc)
-  Corner and feature buildings

Land at Woodcroft Farm

on behalf of Grainger plc

Published for the purposes of identification only and although believed to be correct accuracy is not guaranteed.
C:\Users\janette.mpagi\Box\UK\UrbanDesignProjects\Grainger\SNUD445315-GRAINGER-WoodcroftFarmPhase3,Hampshire\B\Drawings\IND0445315_IND05_WoodcroftP3drawingpack\325\03\24

drawing no.	PP001	drawing	Building Height Parameter Plan DRAFT
revision	C(14.03.24)	scale	1:2,500@A3
drawn by	AIL/JM	checked by	PF/RB
date	22.12.2023	job no.	445315

Urban
Design
Studio

