


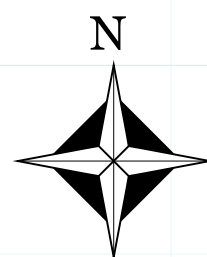

DRAWING NUMBER 1




NUMBER
16

NUMBER
14

NUMBER
12


NUMBER
10

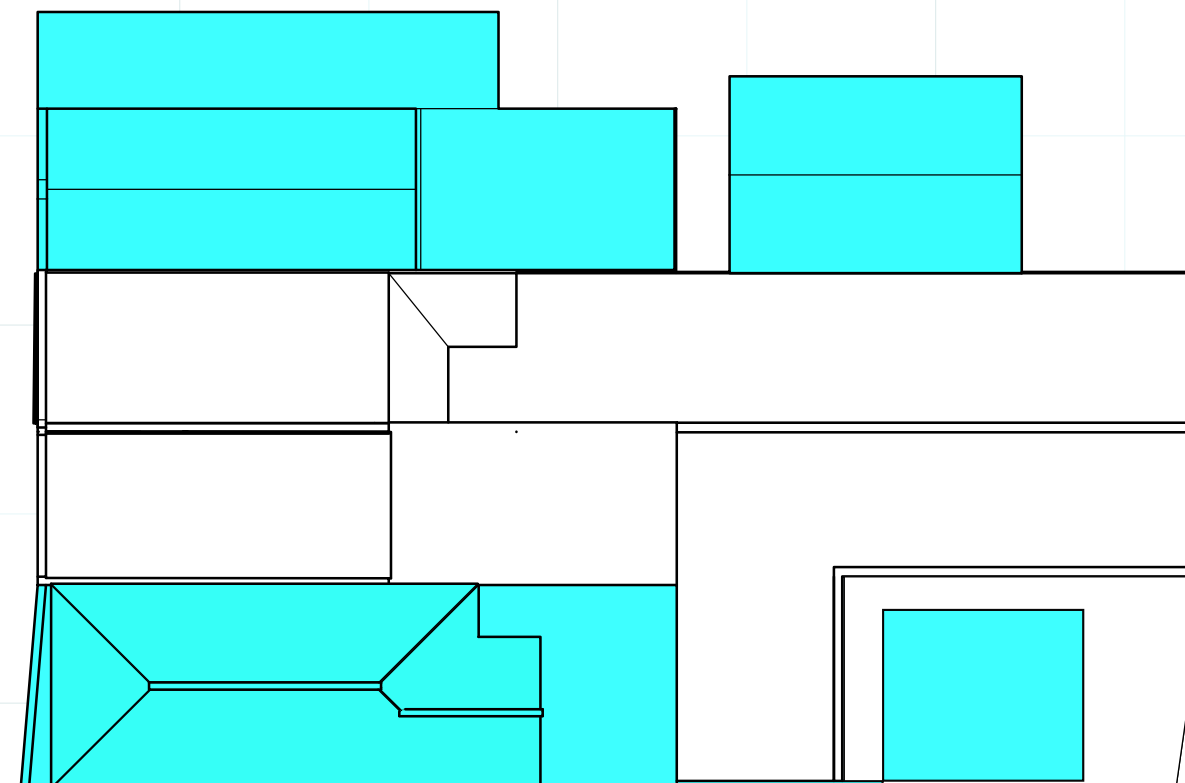

EXISTING BLOCK PLAN
SCALE 1:200



SCALE BAR 1:200

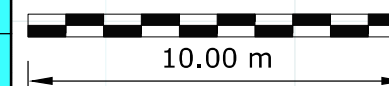


NUMBER
16

NUMBER
14

NUMBER
12

NUMBER
10

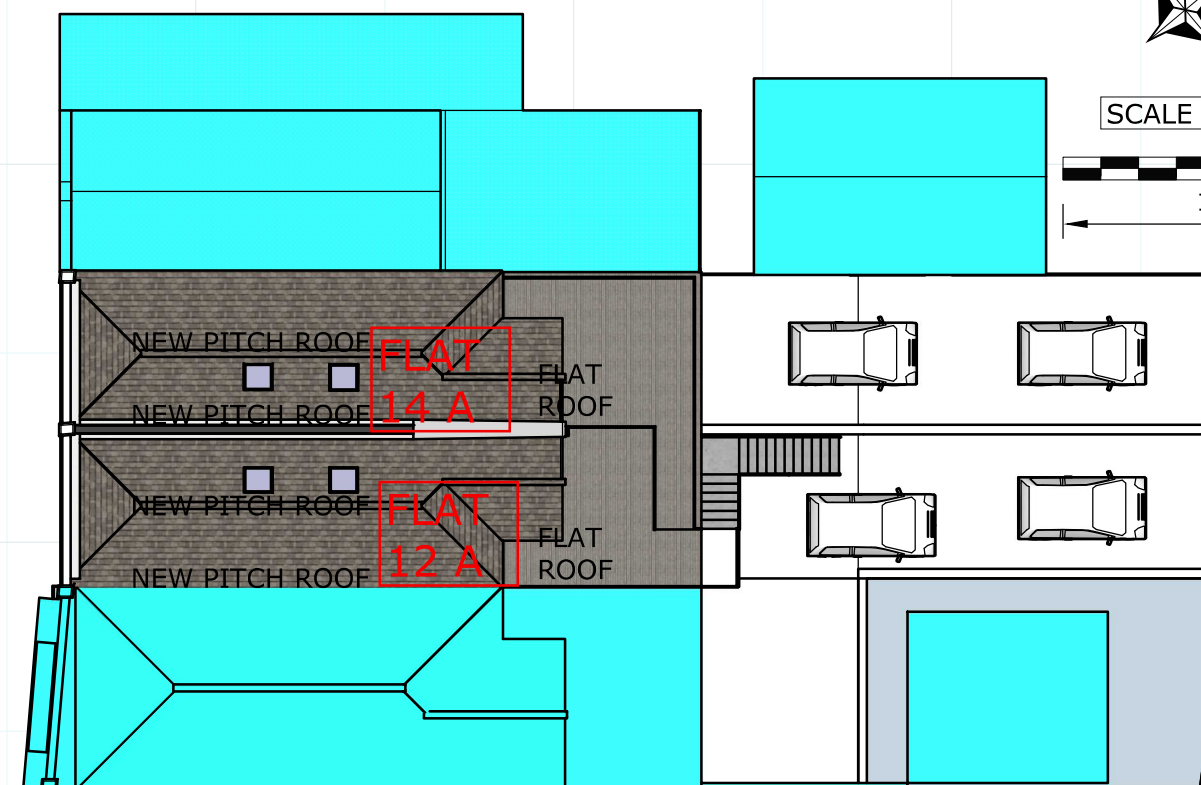

PROPOSED BLOCK PLAN
SCALE 1:200

12 LONDON RD
PURBROOK
PO7 5LJ

PLANNING APPLICATION: (amended)
FLAT 12A AND 14A OVER SHOPS

SCALE 1:100/200/1250

DATE:
5/8/21

DATE:
9/2/22