


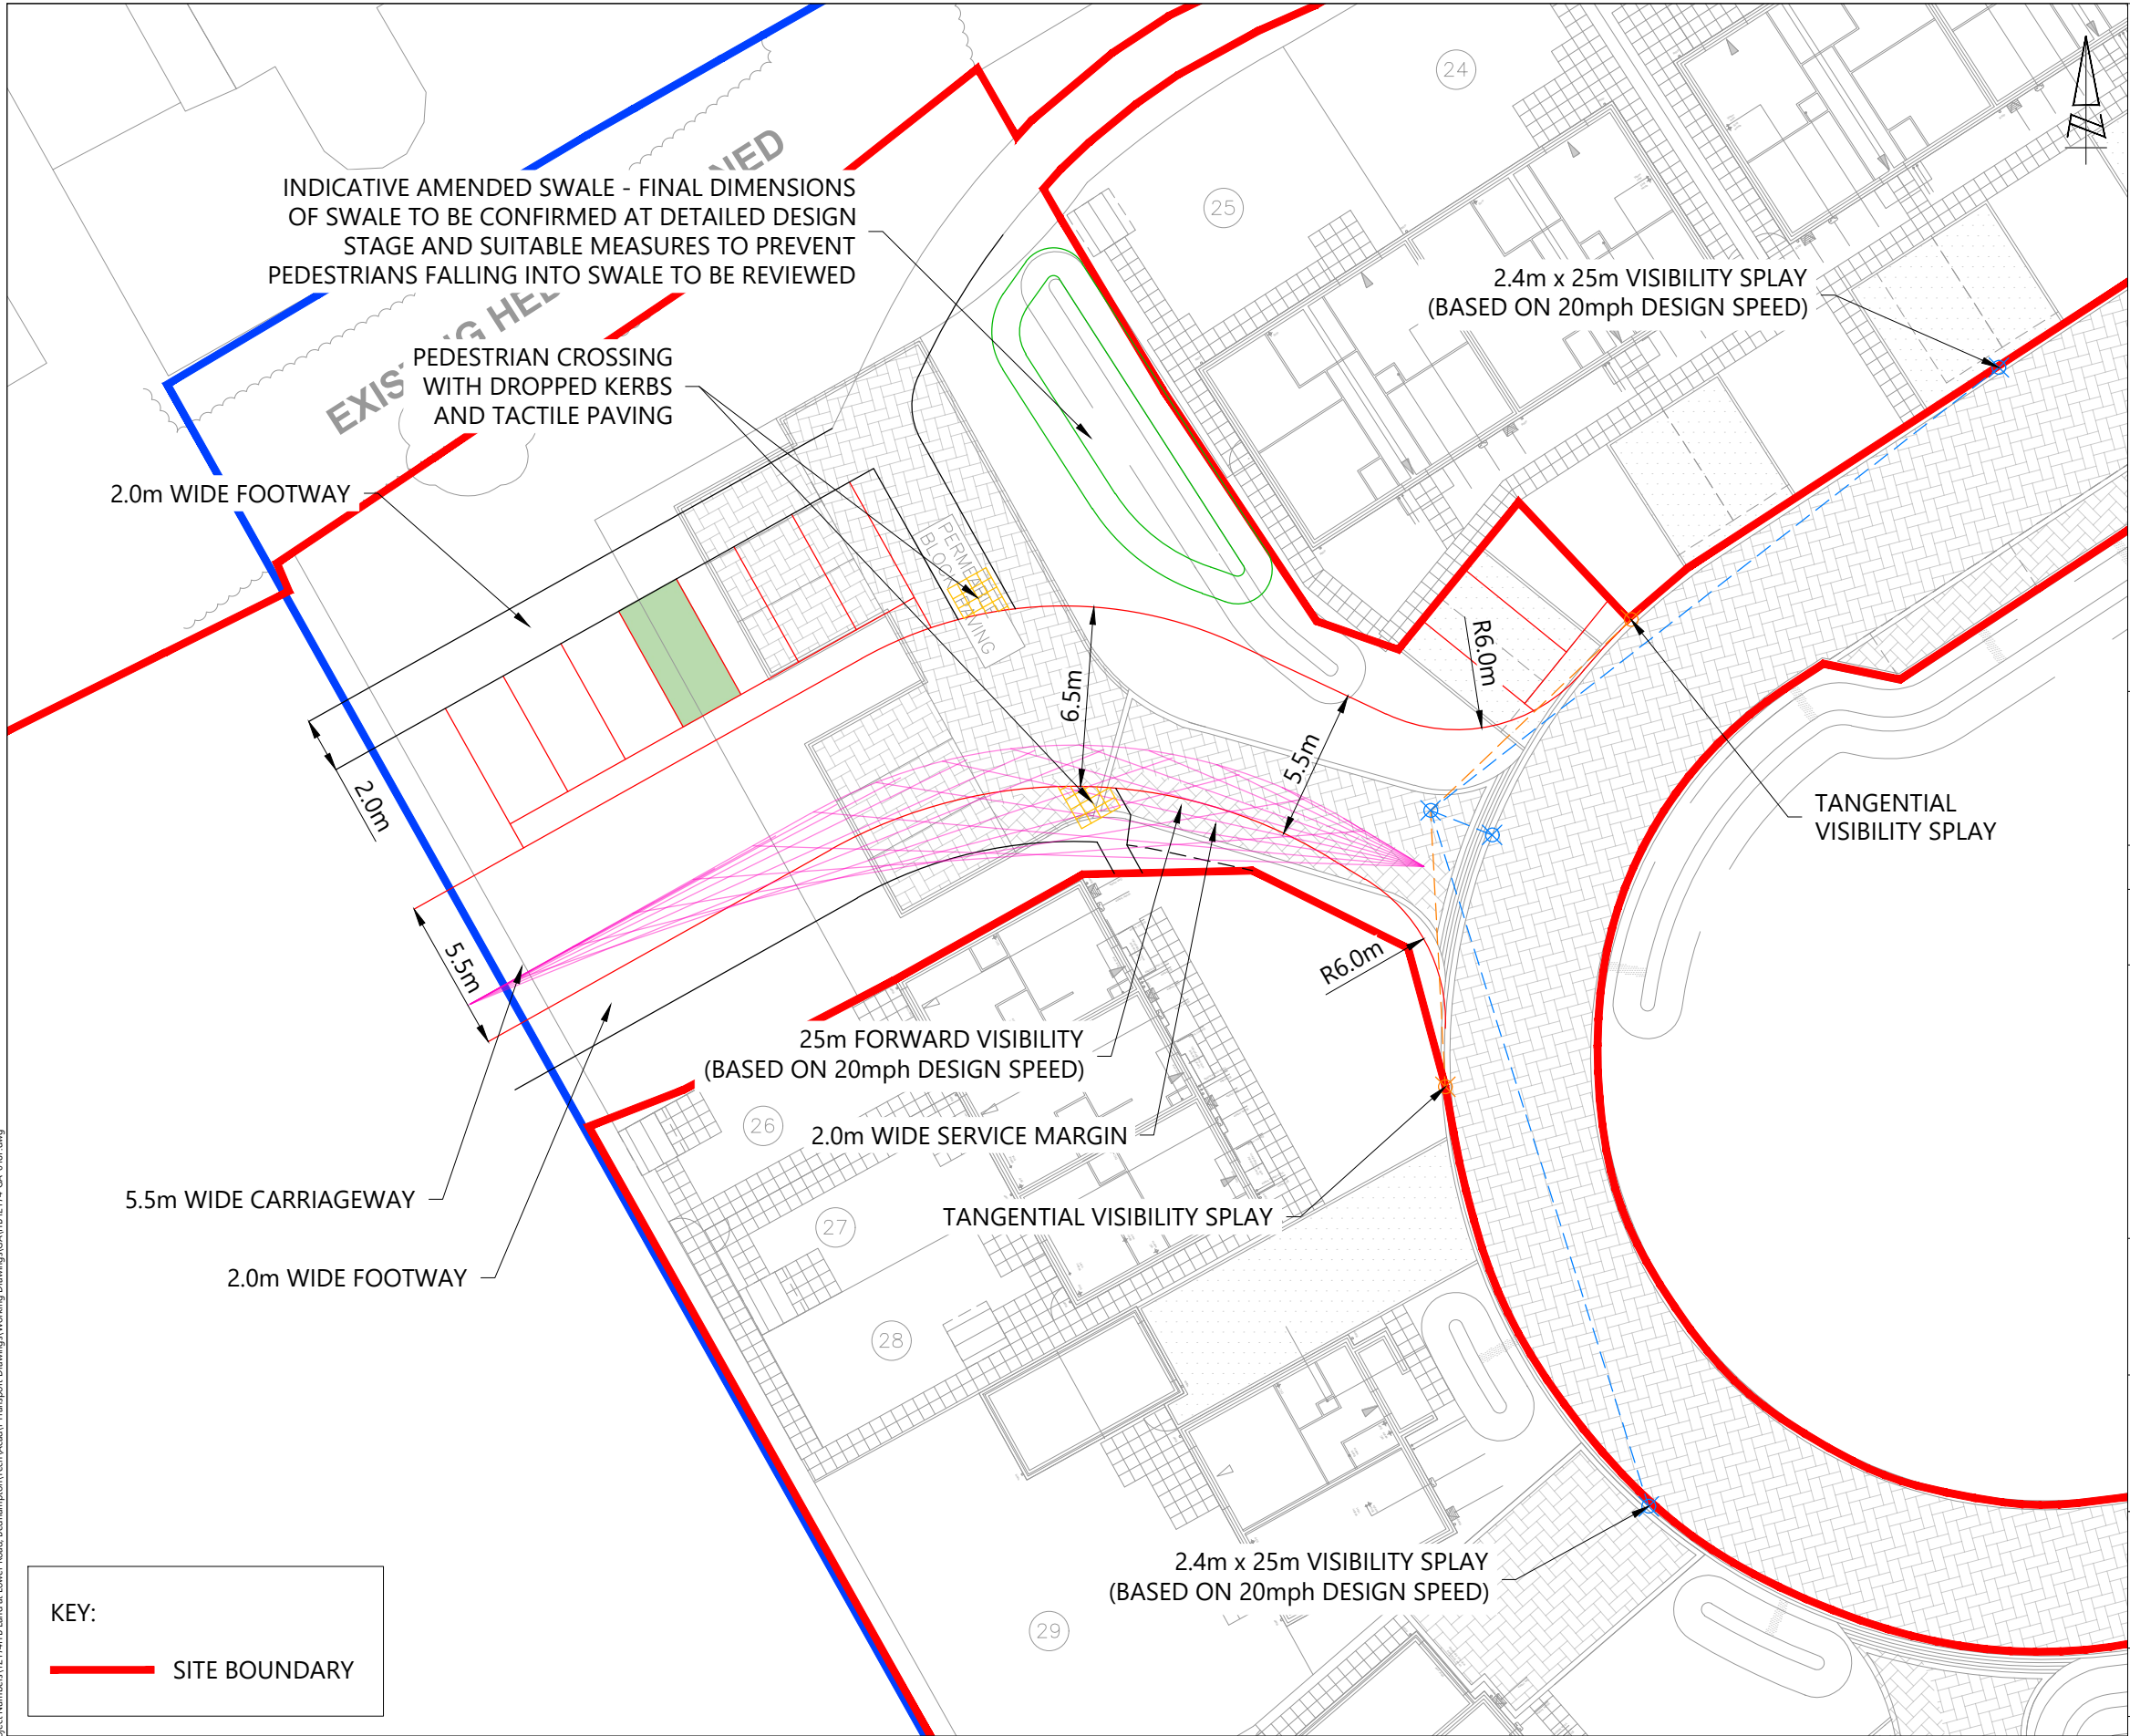

NOTE:
TACTILE PAVING, SIGNAGE AND KERB DETAILS
TO BE DESIGNED AND SPECIFIED AT DETAILED
DESIGN STAGE

F	22.06.22	JD	SITE ACCESS UPDATED	SJ	SJ
E	16.06.22	JD	SITE ACCESS UPDATED	BC	SJ
D	01.03.22	JD	RSA COMMENTS INCORPORATED	BC	SJ
C	15.02.22	JD	SITE ACCESS UPDATED	BC	SJ
B	10.02.22	JD	SITE ACCESS UPDATED	BC	SJ
A	26.01.22	JD	SITE ACCESS UPDATED	BC	SJ

REV	DATE	BY	DESCRIPTION	CHK	APD
-----	------	----	-------------	-----	-----

STATUS: FOR INFORMATION



The Square, Basing View,
Basingstoke, Hampshire, RG21 4EB
Tel: 01256 637940
www.i-transport.co.uk

TITLE:
PROPOSED SITE ACCESS ARRANGEMENT FROM PHASE 1 SITE

PROJECT:
LAND WEST OF OLD MANOR FARM, BEDHAMPTON

CLIENT:
BARGATE HOMES

DRAWN:	CHECKED:	APPROVED:
JMc	BC	SJ

PROJECT No:	SCALE @ A3:	DATE:
ITB12174	1:250	23.08.21

DRAWING No:	REV:
ITB12174-GA-018	F

T:\Projects\12000 Series Project Numbers\12174\ITB Land at Lower Road, Bedhampton\Tech\Acad\i-Transport Drawings\Working Drawings\GA\ITB12174-GA-018F.dwg

KEY:
SITE BOUNDARY

REPRODUCED FROM THE ORDNANCE SURVEY
MAP WITH THE PERMISSION OF THE
CONTROLLER OF HER MAJESTY'S STATIONERY
OFFICE. LICENCE No. 100044286.
© CROWN COPYRIGHT RESERVED.

DRAWING ISSUED FOR FEASIBILITY CONSIDERATION AND PLANNING PURPOSES ONLY.
DRAWING NOT TO BE USED FOR CONSTRUCTION. I-TRANSPORT LLP ACCEPT NO RESPONSIBILITY
FOR ERRORS MADE BY OTHERS IN SCALING FROM THIS DRAWING. MEASUREMENTS SHOULD BE
TAKEN FROM FIGURED DIMENSIONS ONLY. CDM REQUIREMENTS CONSIDERED AT FEASIBILITY
STAGE ONLY. FURTHER CONSIDERATION REQUIRED BY DETAILED DESIGN TEAM.

