


02 **Proposed Site Plan**
Scale - 1:100

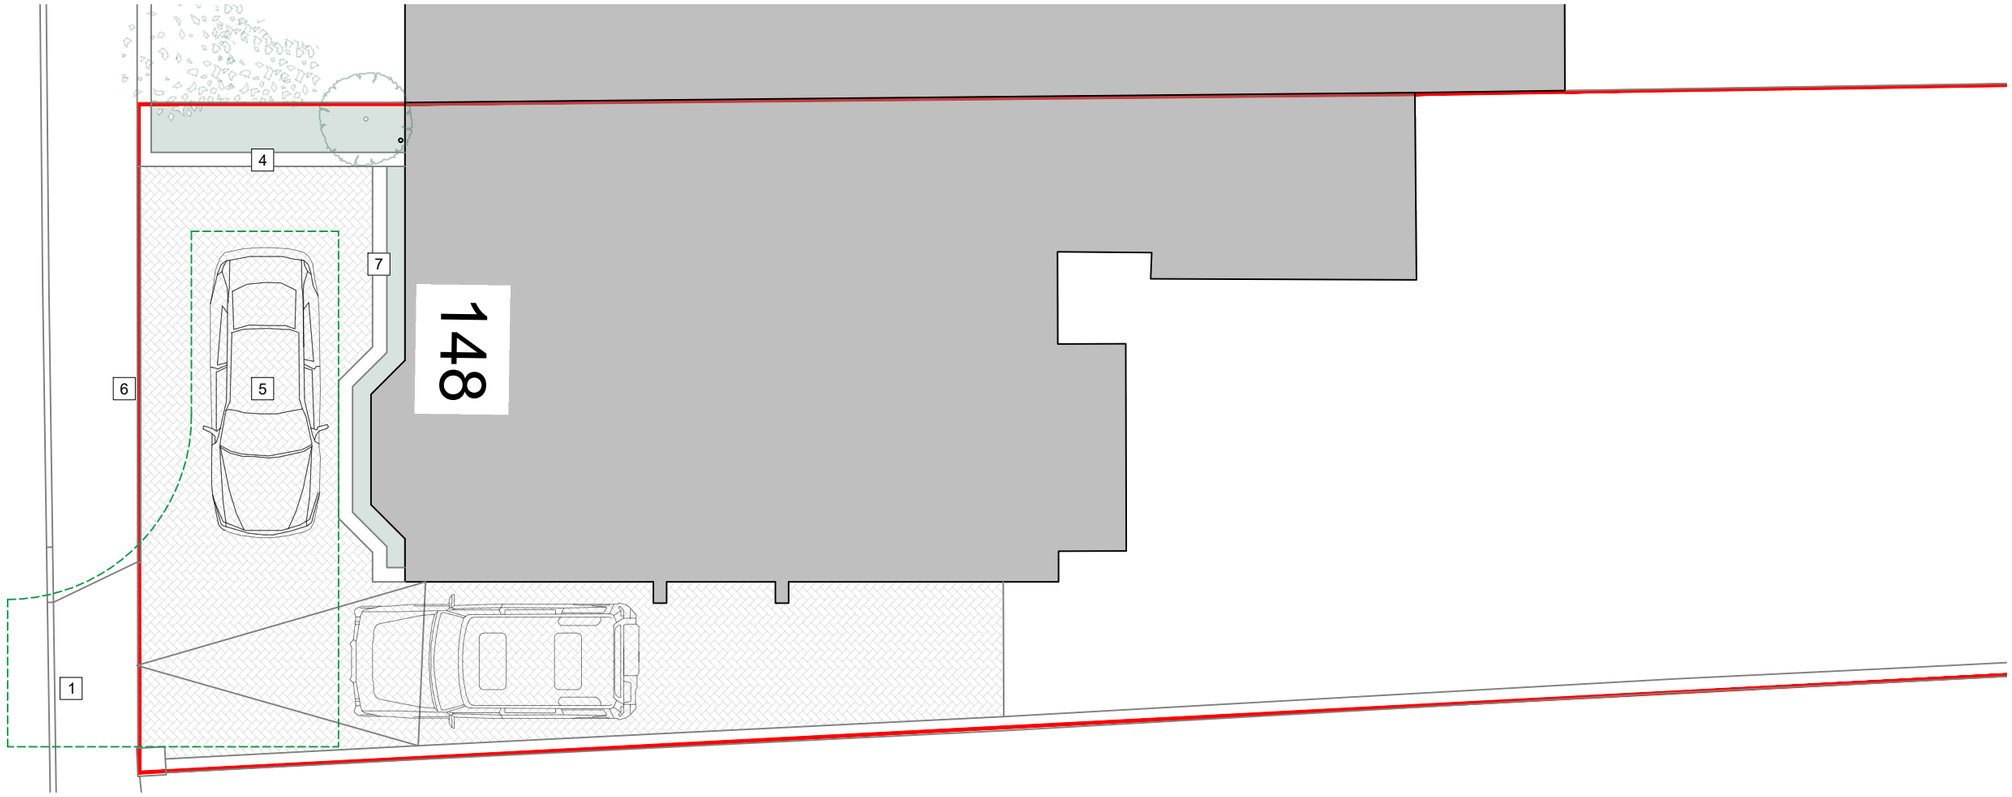


01 **Existing Site Plan**
Scale - 1:100

Comments:

- This drawing is the copyright of ATP Architectural Design and is not to be reproduced without prior written consent.
- Use given dimensions over scaling, do not scale from this drawing unless for planning purposes.
- This drawing should be read in conjunction with other consultant drawings, designs and calculations.
- ATP Architectural Design is the trading name of ATP Design Ltd (12131949) a private limited company in England and Wales, whose registered office is 1st Floor Hill House, 23-25 Spur Road, Cosham, Hampshire, United Kingdom, PO6 3DY.

N

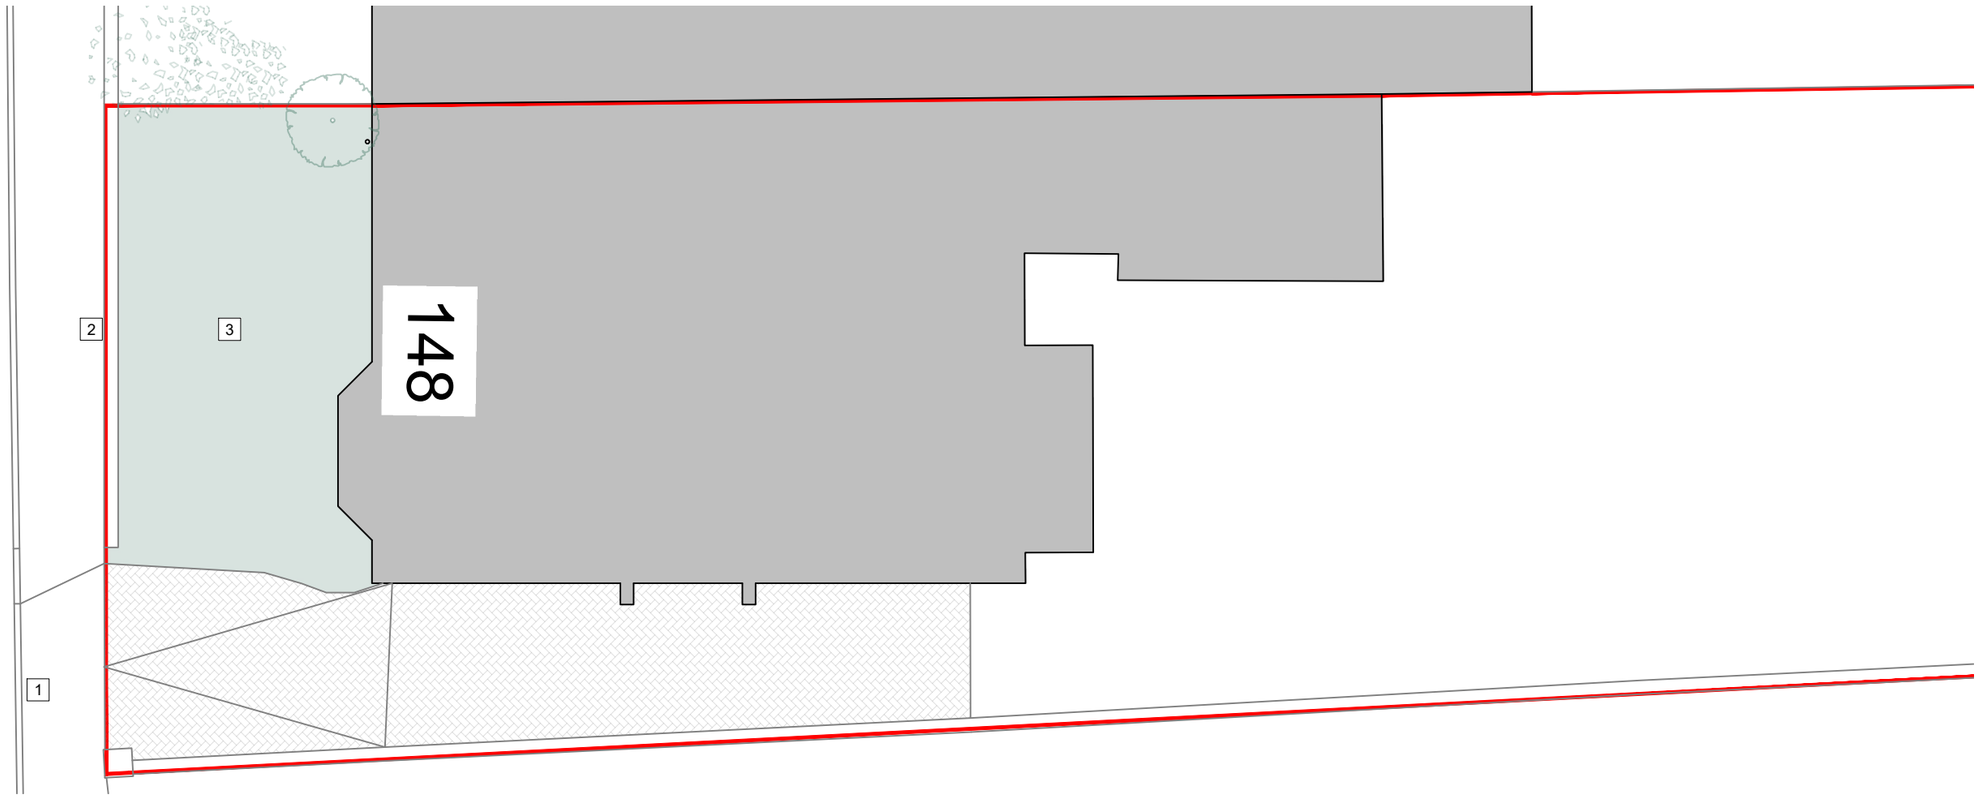1. Existing drop kerb.
2. Existing rendered brick wall.
3. Soft landscape.
4. New rendered wall with planting border retained behind.
5. Block paving extended using permeable paving construction.
6. 50mm concrete edging strip.
7. New timber sleeper planting boarder.

| Revision | Date |
|---|---|
| A - Vehicle path shown. | 06/12/22 |

Revision status: A
Drawing date: 19/10/2022

Client:
**Mr & Mrs Feeney**

Project:
**148 West Street Havant**

Ref:
**22|173**

Status:
**Planning**

Scale @ A3 1:100

2m 0 2m

Drawing:
**Existing & Proposed Site Plans**

Number:
**101**

ARCHITECTURAL DESIGN

**ATP Architectural Design**
07590 762966•tom@atpdesignltd.co.uk•www.atpdesignltd.co.uk