
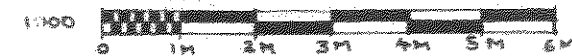
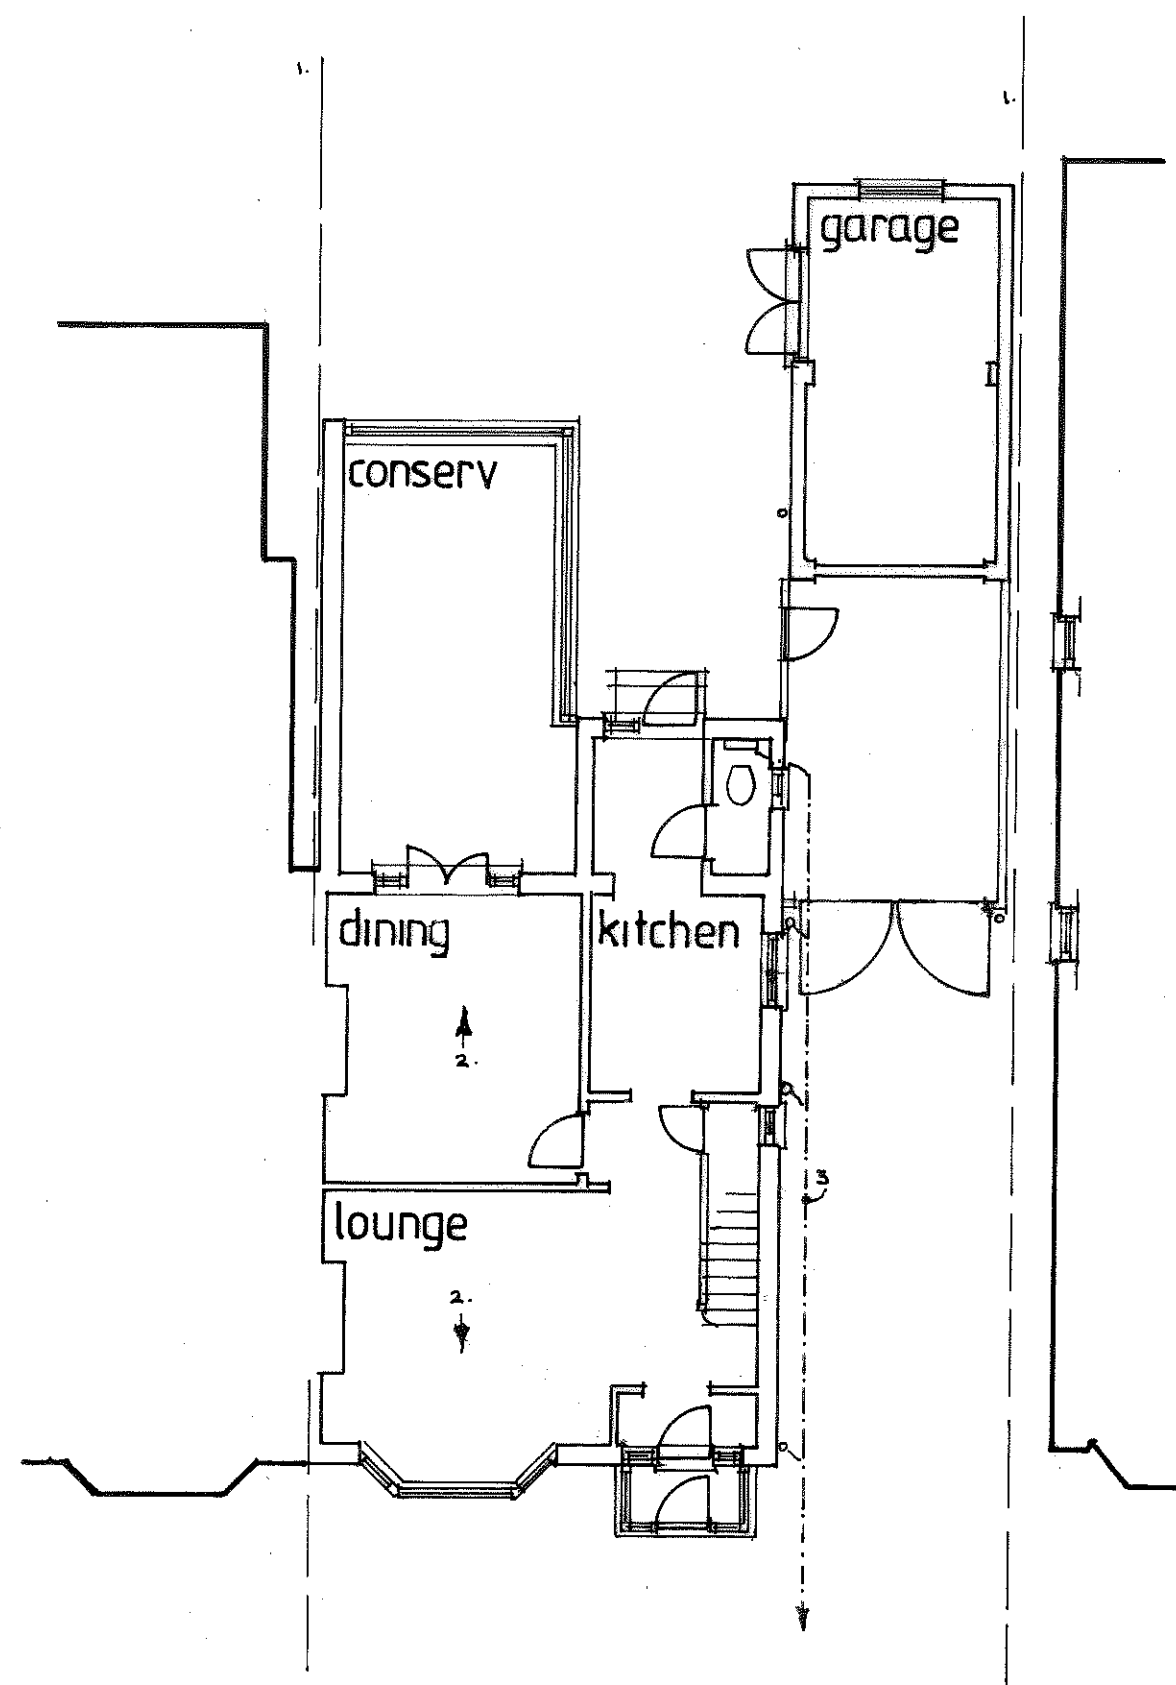


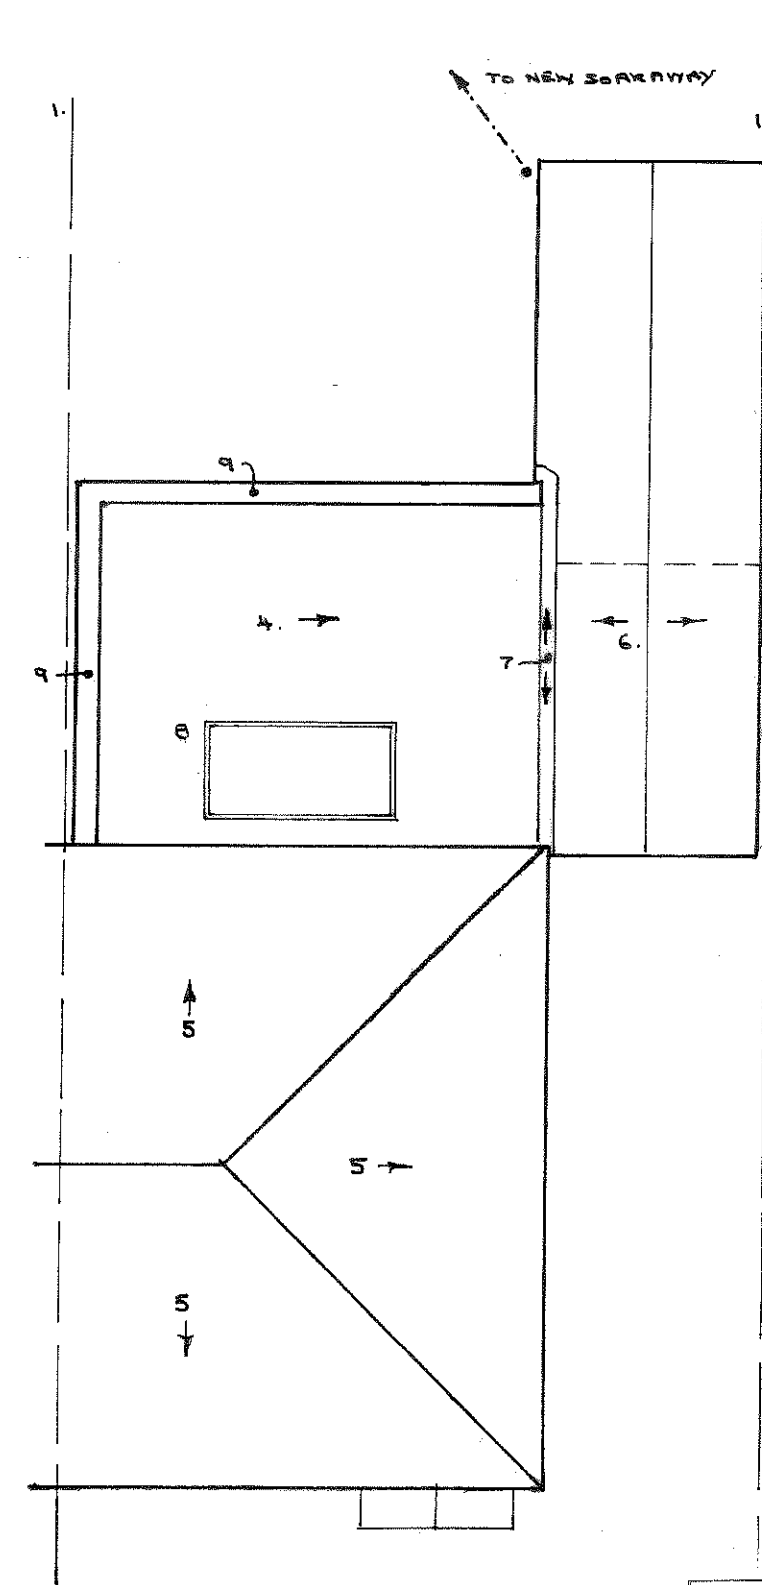

1. Boundary line/fence
2. Span of existing first floor joists
3. Existing combined drainage line 100mm diameter
4. Fall of new flat roof
5. Fall of existing main house pitched roof
6. Fall of garage plain tile pitched roof
7. New valley box gutter to fall to front and rear
8. Double glazed roof light in new flat roof  
-2.5m long x 1.250 wide
9. Parapet to two sides of new warm deck  
flat roof

existing ground floor

new roof plan

|   |                   |              |
|---|-------------------|--------------|
| Proposed Single storey side extension, internal alterations and garage extension at 21 Warfield avenue, Waterlooville, Hants PO7 7JN |                   |              |
| Existing floor plans, new roof plan                                                                                                  |                   |              |
| For Mr A Williams<br>Dwg AW02   | Date July<br>2024 | Scales 1:100 |