


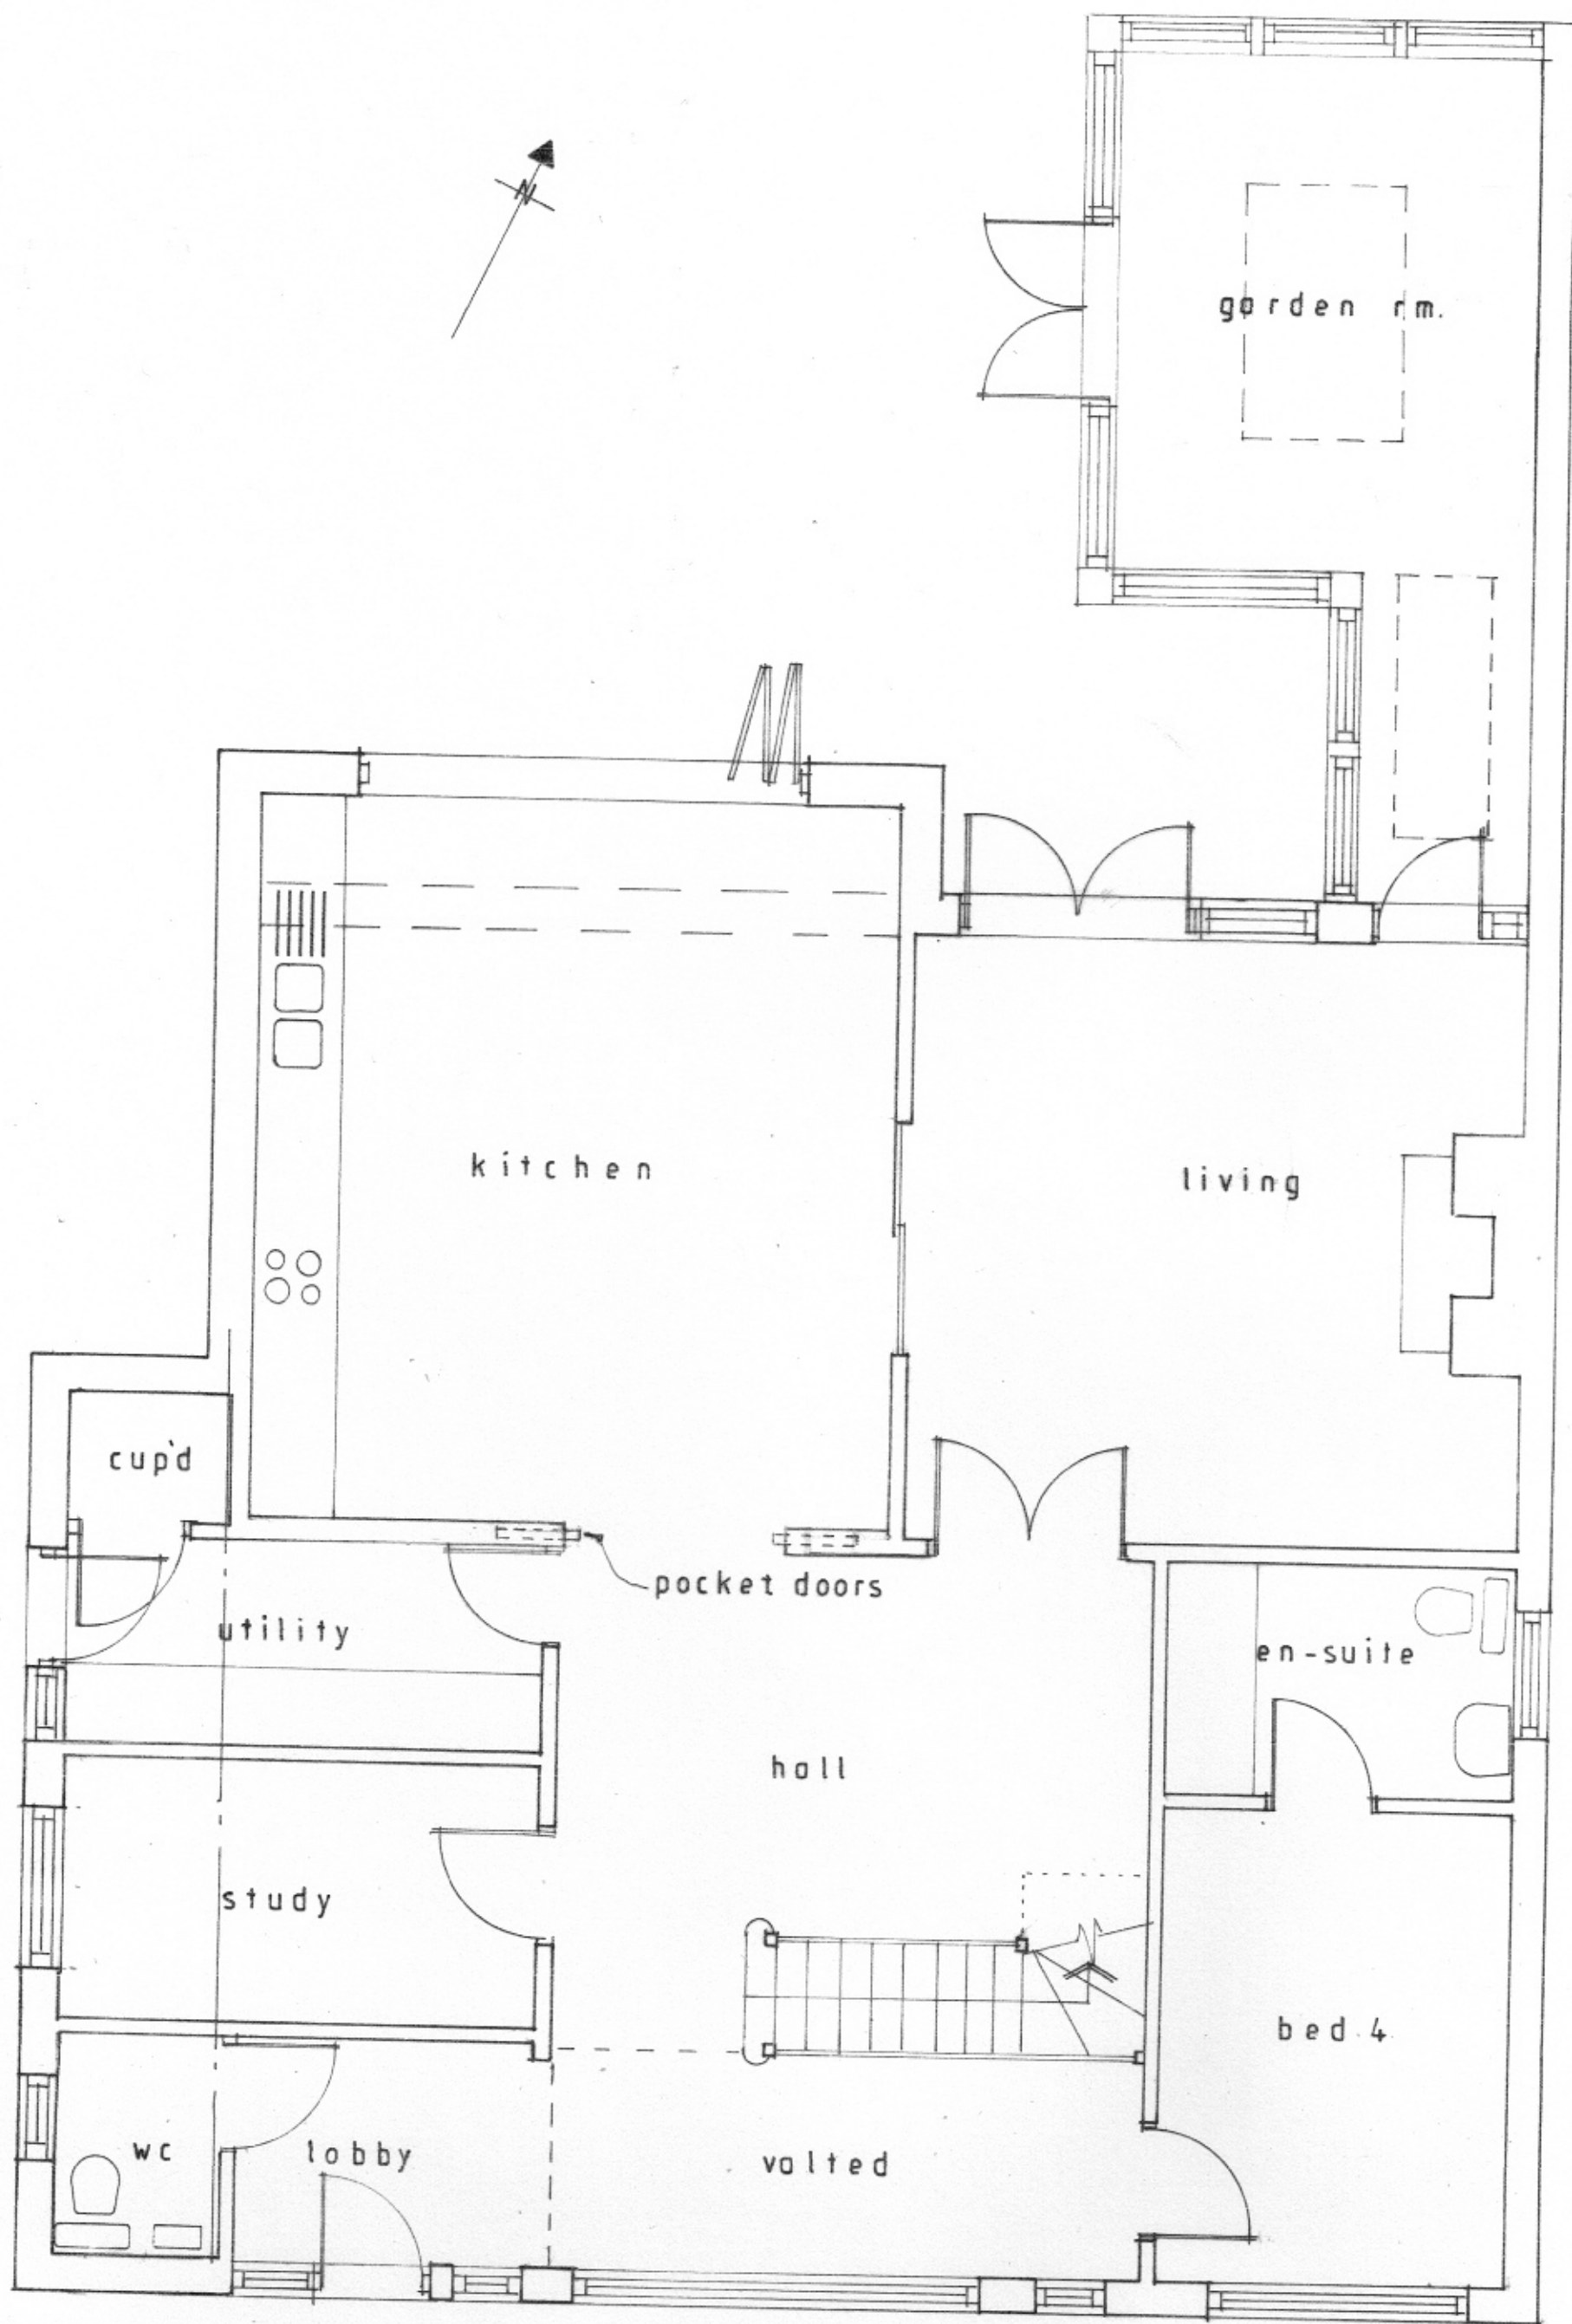

GROUND FLOOR PLAN AS PROPOSED
A3 SHEET SIZE 1:50

