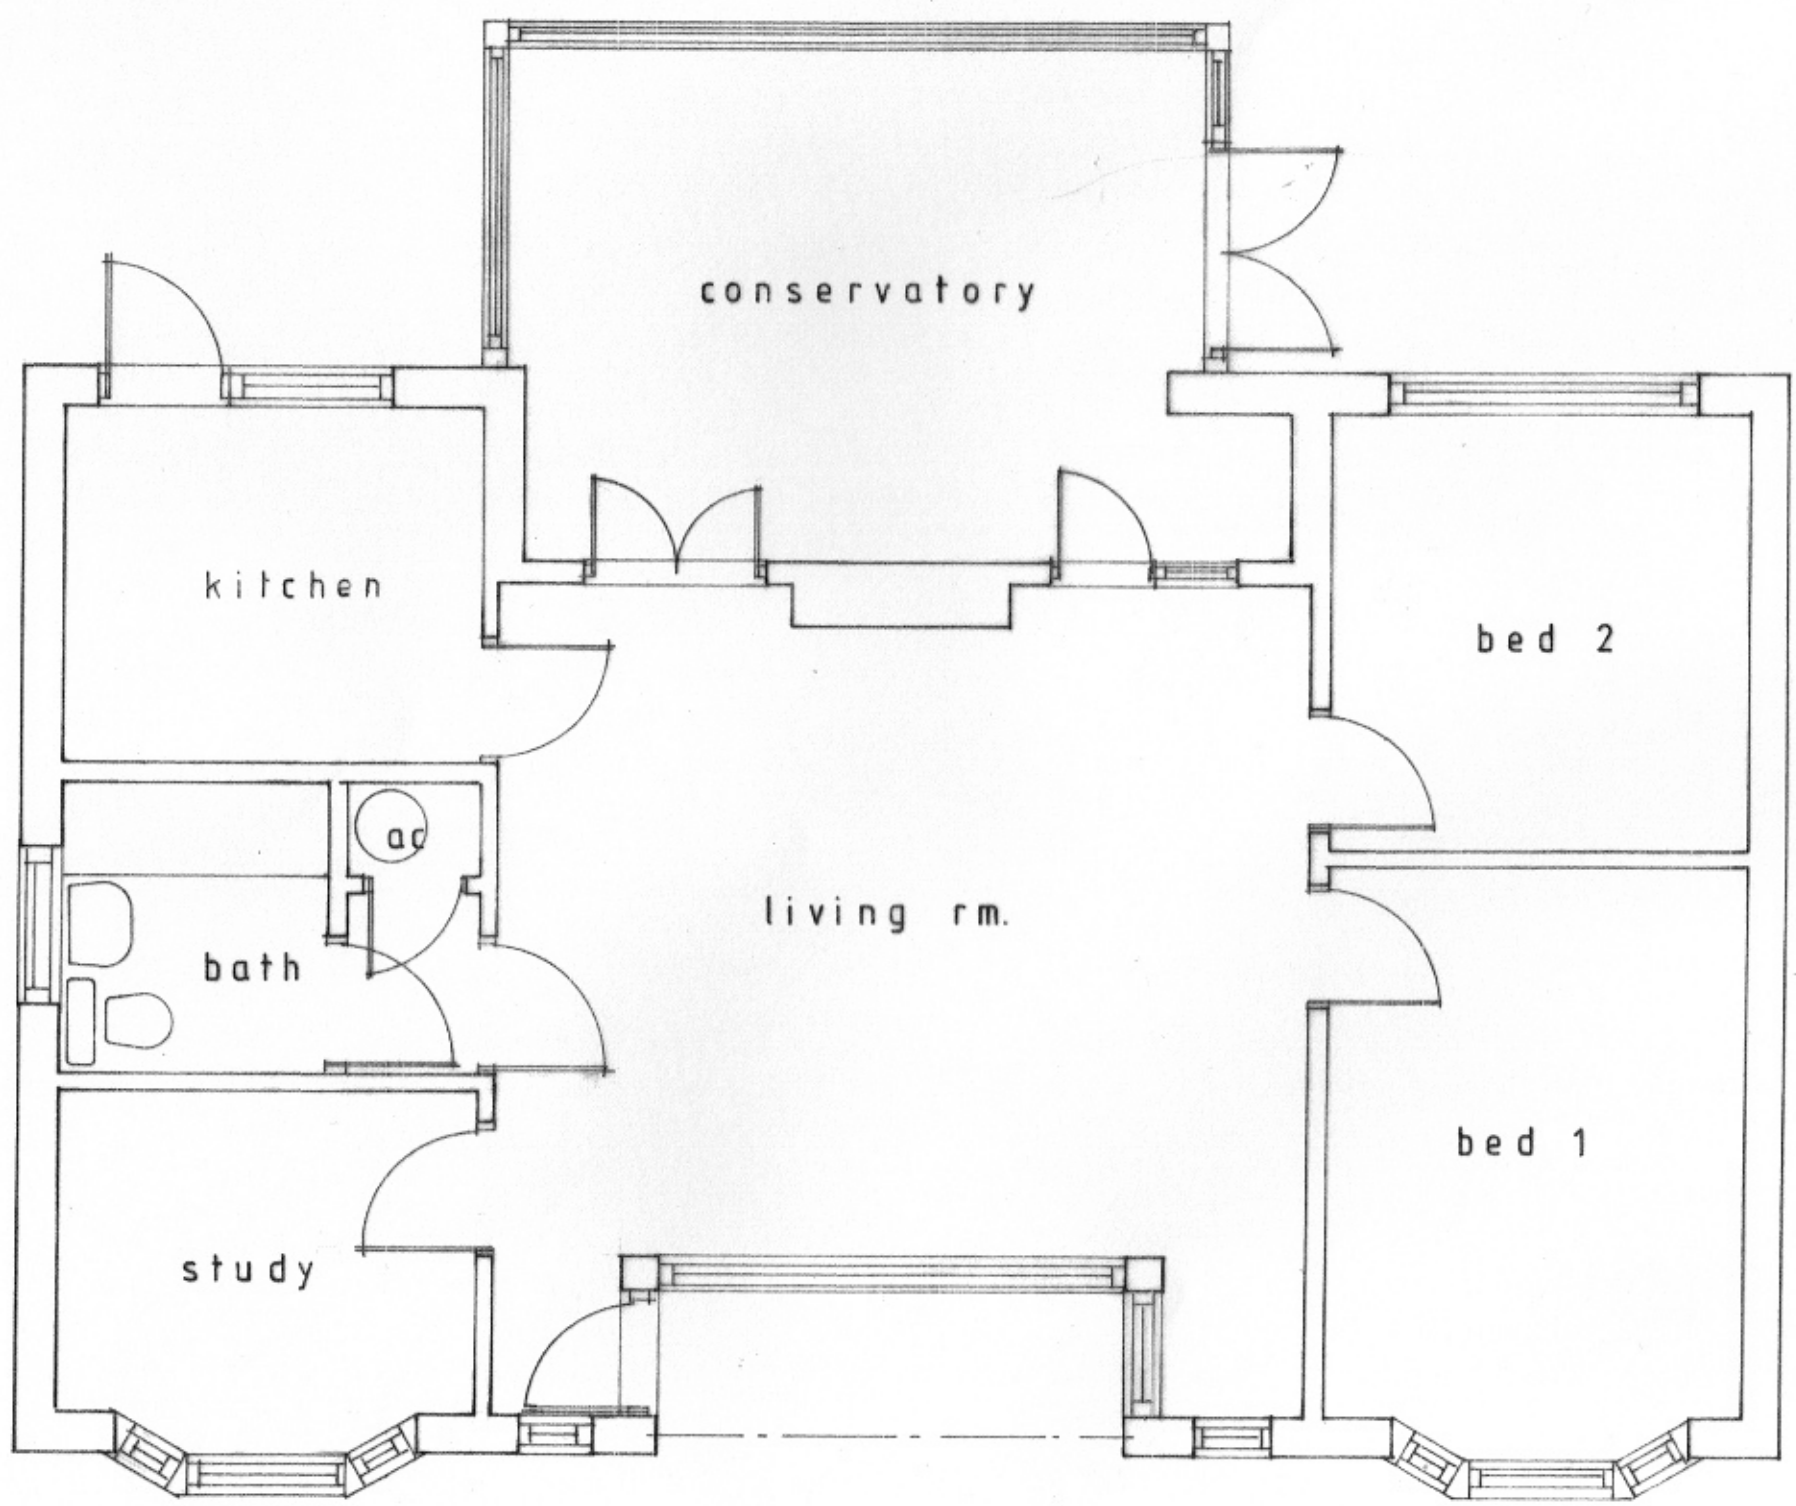


A3 sheet size

FLOOR PLAN AS EXISTING 1:50