


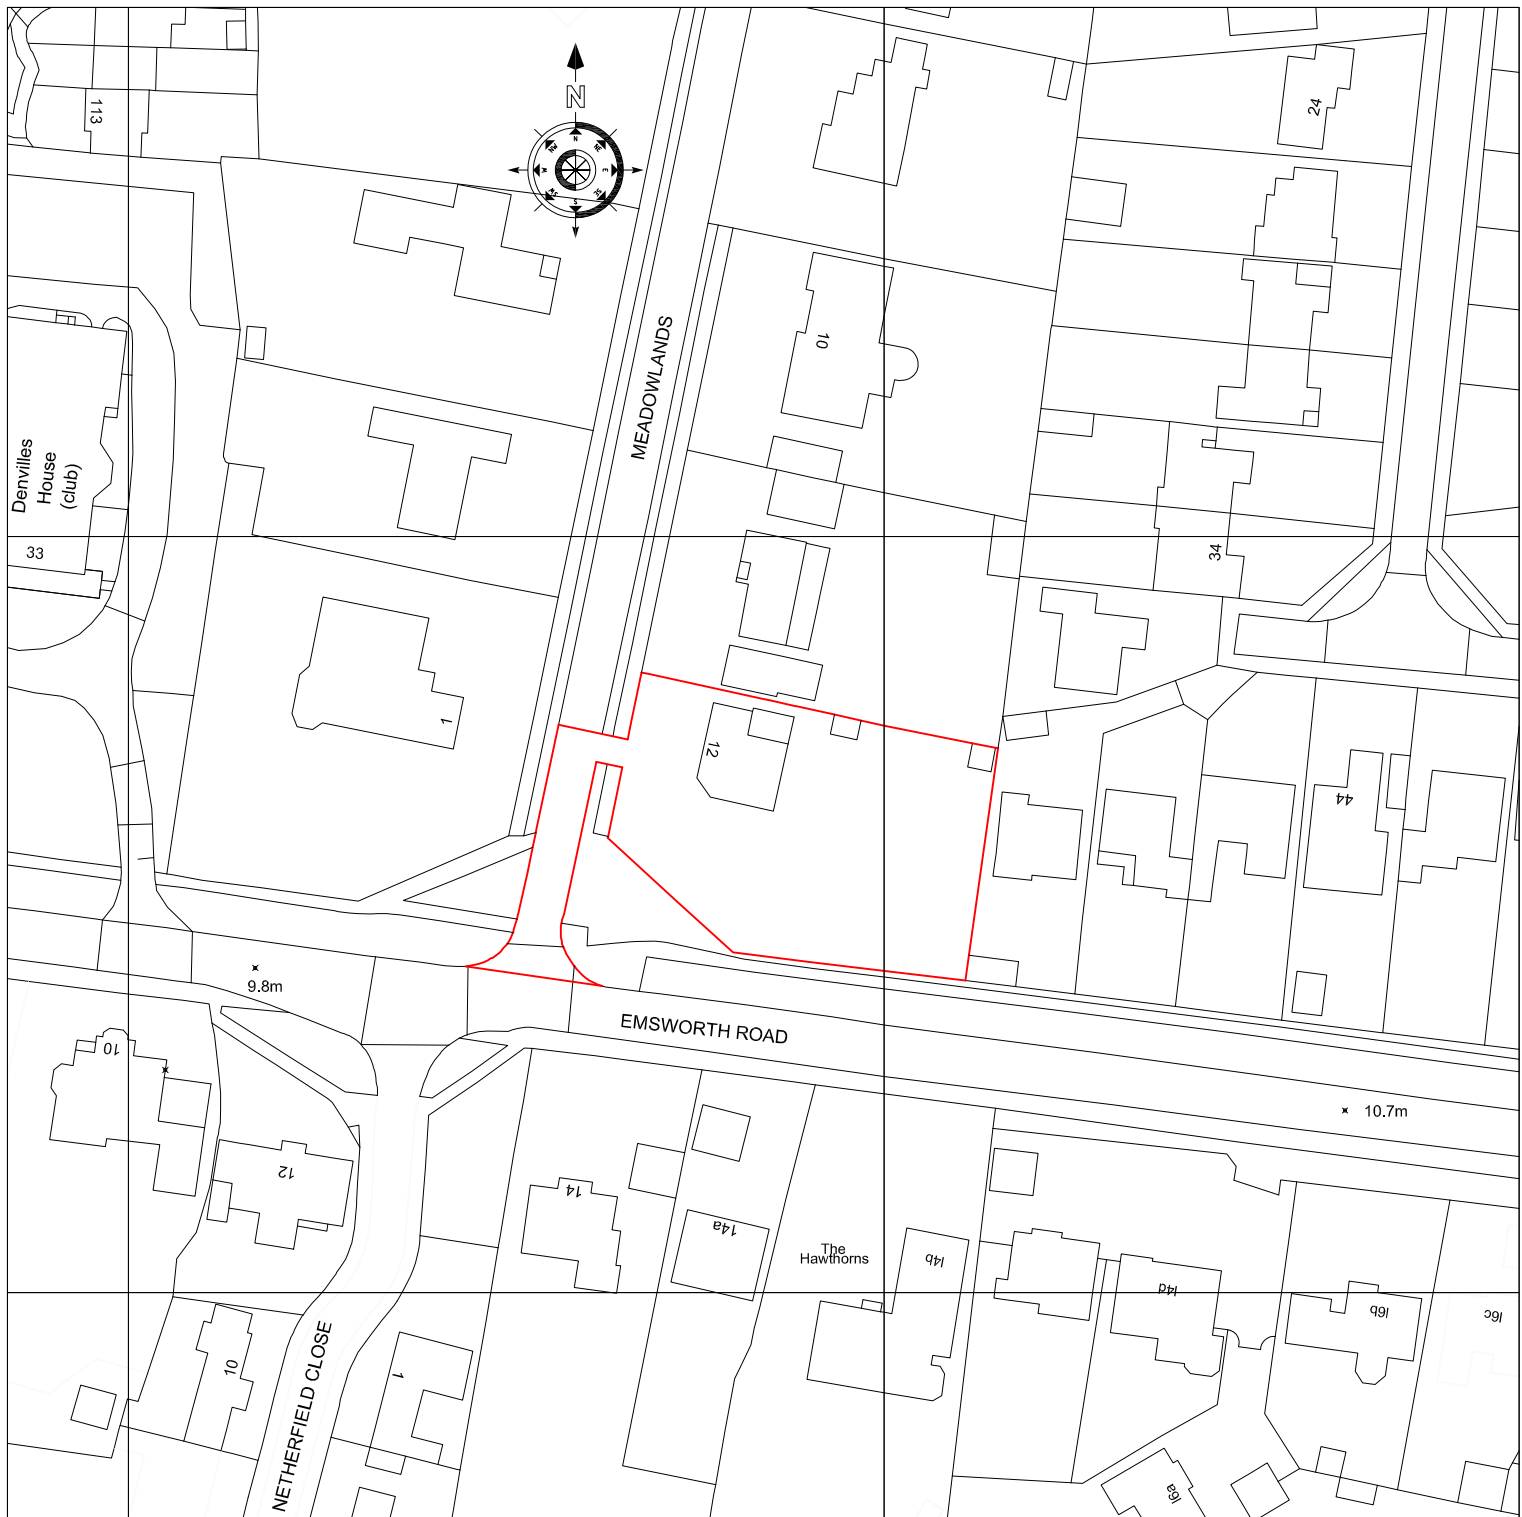

SMT058 - 01A Location Plan - Rev A

Proposed Alterations and New Summer House at 12 Meadowlands,
Havant, Hampshire PO9 2RP

Scale 1:1000 @ A4

May 2022

PLANNING

Rev A - Amended red line location, up to the nearest adopted
highway - July 2022

Crown Copyright and database rights 2022.
OS 100031961 National Map Centre.
Purchased 18/02/2022 1 year licence.

SMT
Building Design Services Ltd

SMT Building Design Services Ltd
31 Virginia Park Road, Gosport, Hants. PO12 3DZ
Tel: (+44) 7788 437 899
E-mail address: simon@smt-bds.uk