
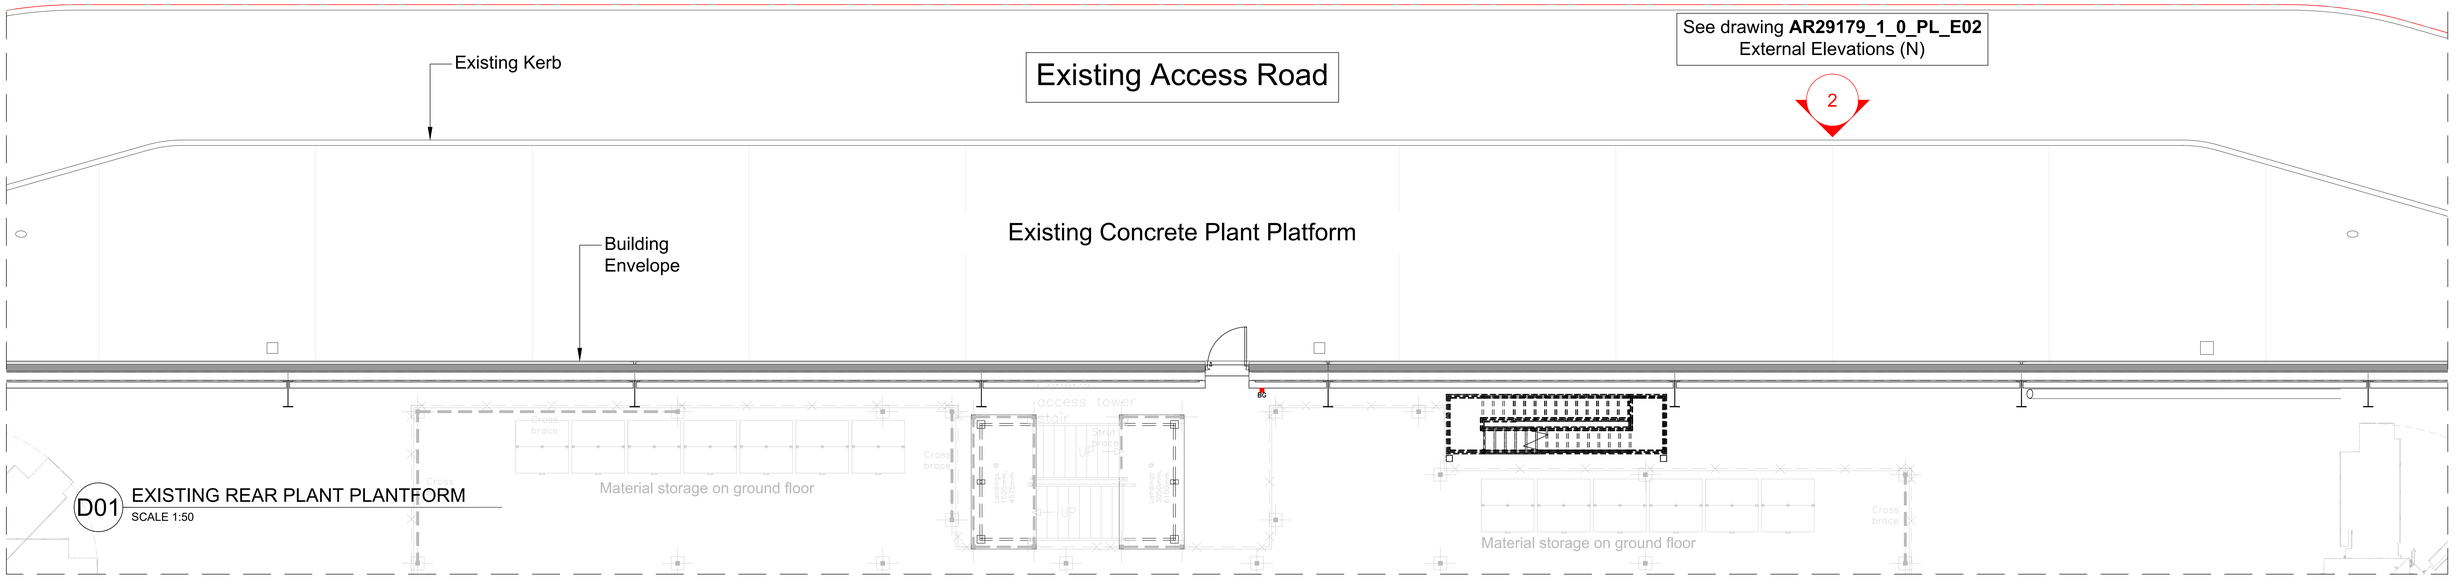


D01 EXISTING REAR PLANT PLANTFORM
SCALE 1:50

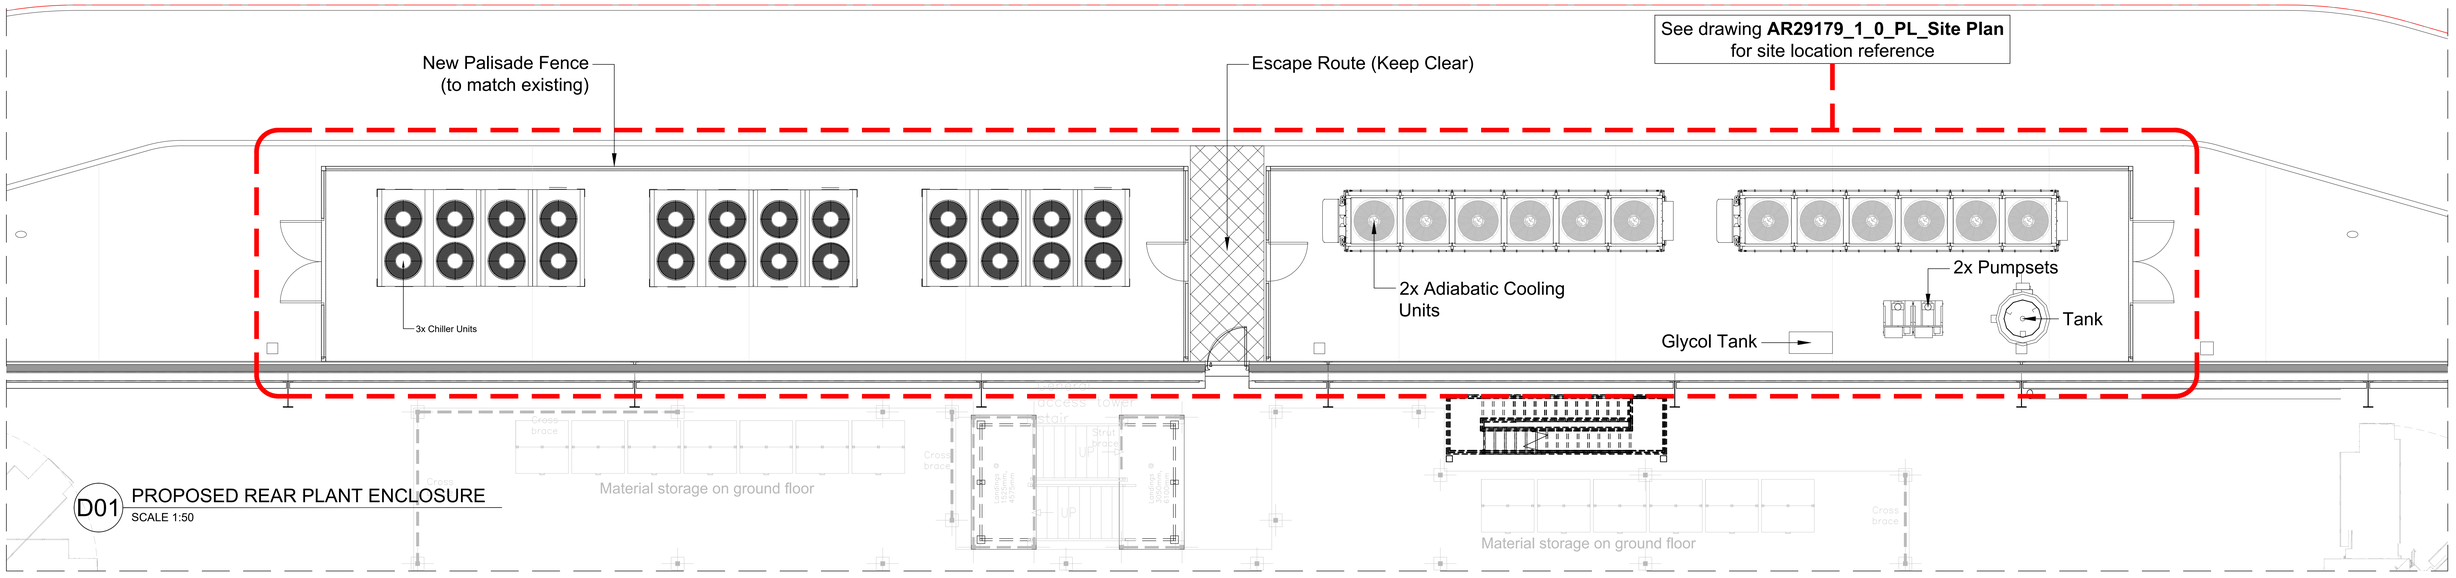

D01 PROPOSED REAR PLANT ENCLOSURE
SCALE 1:50

NORTHERN PLANT COMPOUND

THIS DRAWING IS PROTECTED BY COPYRIGHT
THIS DRAWING IS NOT TO BE REPRODUCED IN WHOLE OR PART UNLESS AUTHORISED BY area
© COPYRIGHT
THIS DRAWING IS NOT TO BE SCALED
THE GENERAL CONTRACTOR IS TO CHECK ALL DIMENSIONS AND REPORT ANY ERRORS OR DISCREPANCIES OR OMISSIONS

DRAWING TO BE READ IN CONJUNCTION WITH SCOPE OF WORKS

0m 1m 2.5m 5m
1:50

DATE	REV	REVISIONS	SIGN	CHKD
10.11.21	1	ISSUED FOR PLANNING	KT	SJ

area
The Old Post Office
33 Station Road,
Egham,
Surrey TW20 9LA
T. 01784 274000
Third Floor,
Chapter House,
18 Crucifix Lane,
London SE1 3JW
T. 020 3805 8855
info@area.co.uk
www.area.co.uk

DRAWING STATUS: FOR PLANNING

CLIENT: BIO PURE

PROJECT: PLOT 4A
DUNSBURY PARK
FITZWYGRAM WAY
PO9 4EE
-

TITLE: FOR PLANNING - NORTHERN EXTERNAL PLANT COMPOUND

SCALE	DRAWN	CHECKED
1:50 @ A0	KT	SJ

DATE	PROJECT NO	BLDG.	FLOOR	DETAIL	REV.
NOV 2021	AR29179		PL	D01	1