


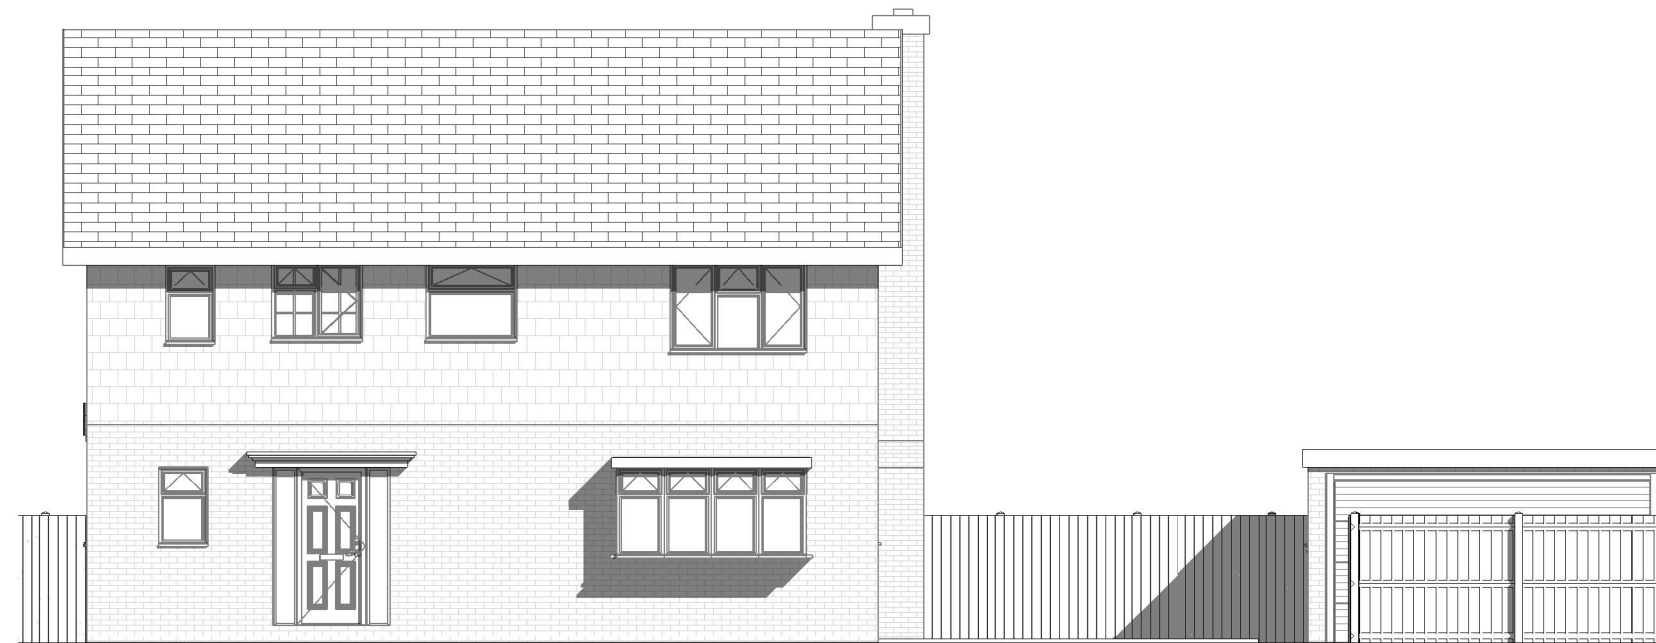

1:500		50
1:200		20
1:100		10
1:50		5

Parkers Design Limited - The Studio @ 90, PO9 2PR www.pexd.co.uk - info@parkersdesign.com - 07776 008822

PROJECT	10 High Trees PO7 7XP		CLIENT Funnell	
			Date Issue Date	Scale (@ A3) 1 : 100
SHEET	Elevation-Front		Drawn by SW	DRAWING NUMBER P 3
			Checked by SR	REV