


Street View Elevations

H

001

Street View Elevation Proposed

scale: 1:100

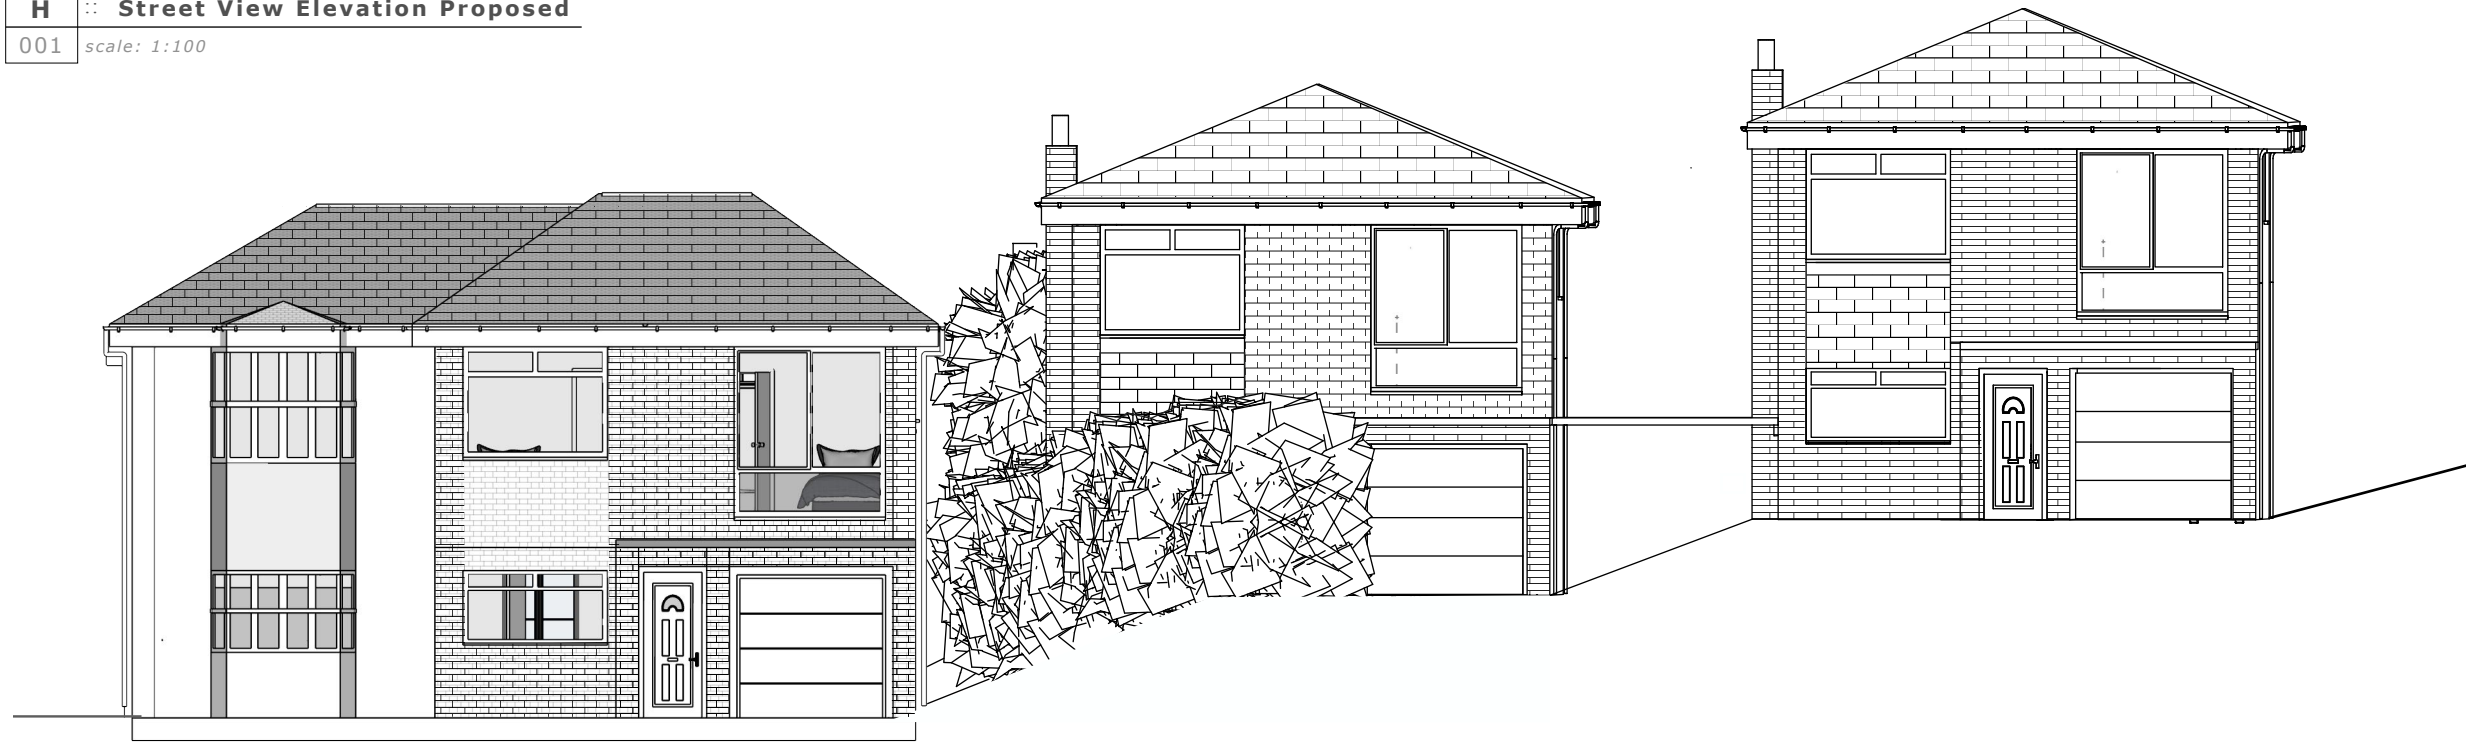


Application Site shown where red ends

H

002


Street View Elevation Existing

scale: 1:100

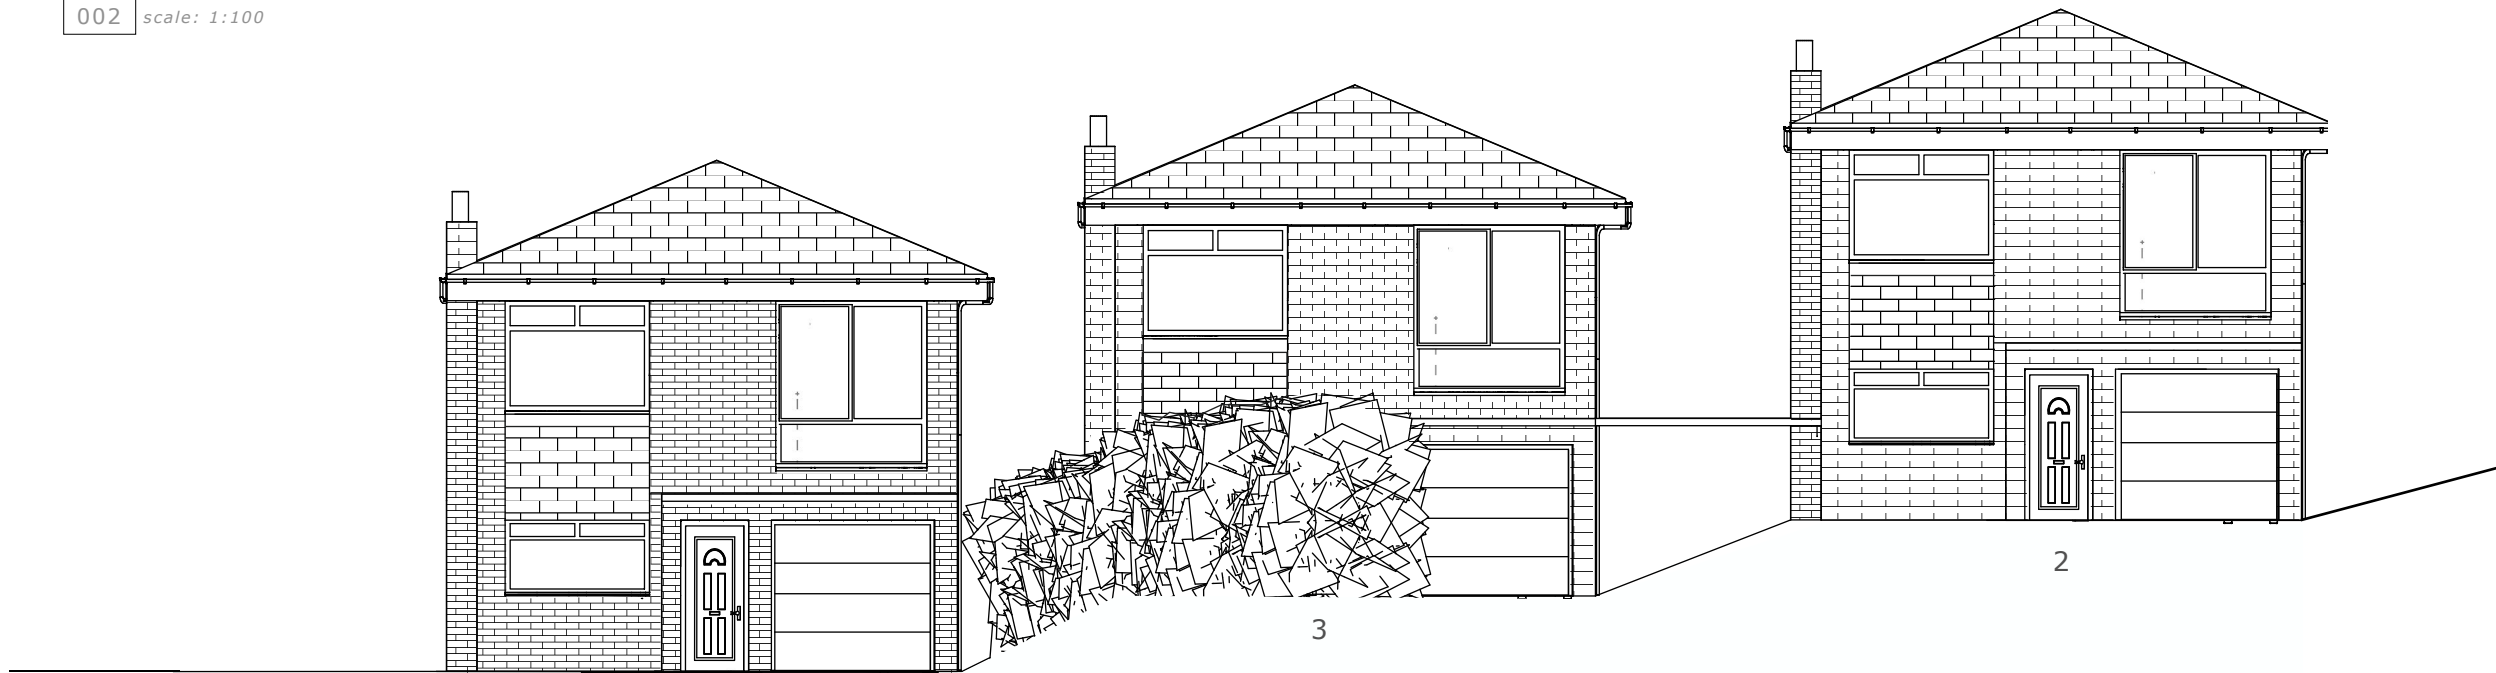

Application Site shown where red ends

It may be important to note, these houses that are next to the application site have some differences such as the window finishes differ, No.2 has a wooden final finish to doors and windows. Adjacent properties that mirror across the road have white PVC plastic horizontal slat-cladding between the ground floor and first floor windows.

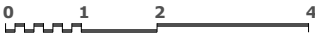

Graduate Part 1
Joshua Bell
81A Havant Road
Part 1 Graduate
Tel:07923370774

ASSOCIATE 2
Associate Name
12345 Main Street
Boulder, CO 00000
Tel: 000.000.0000

1. ALL LEVELS AND DIMENSIONS TO BE CHECKED ON SITE.
2. THIS DRAWING TO BE READ IN CONJUNCTION WITH SPECIFICATIONS & ALL OTHER CONSULTANTS DRAWINGS.
3. ALL DIMENSIONS AND LEVELS ARE TO BE VERIFIED ON SITE BY THE CONTRACTOR BEFORE COMMENCING ANY WORK

CLIENT
Sam Patrick
No.4 Beech Close
Waterlooville
Hampshire
PO8 8RT

PROJECT
Mr.Patrick's Dwelling

DRAWN BY
JB | —
DESCRIPTION
Street Elevation

ISSUE
24/11/2024
RE-ISSUE
MM.DD.YY

A0.9

VISUAL SCALE @ A3