
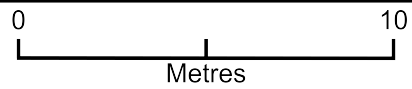


2 Towers Garden, PO9 1RZ

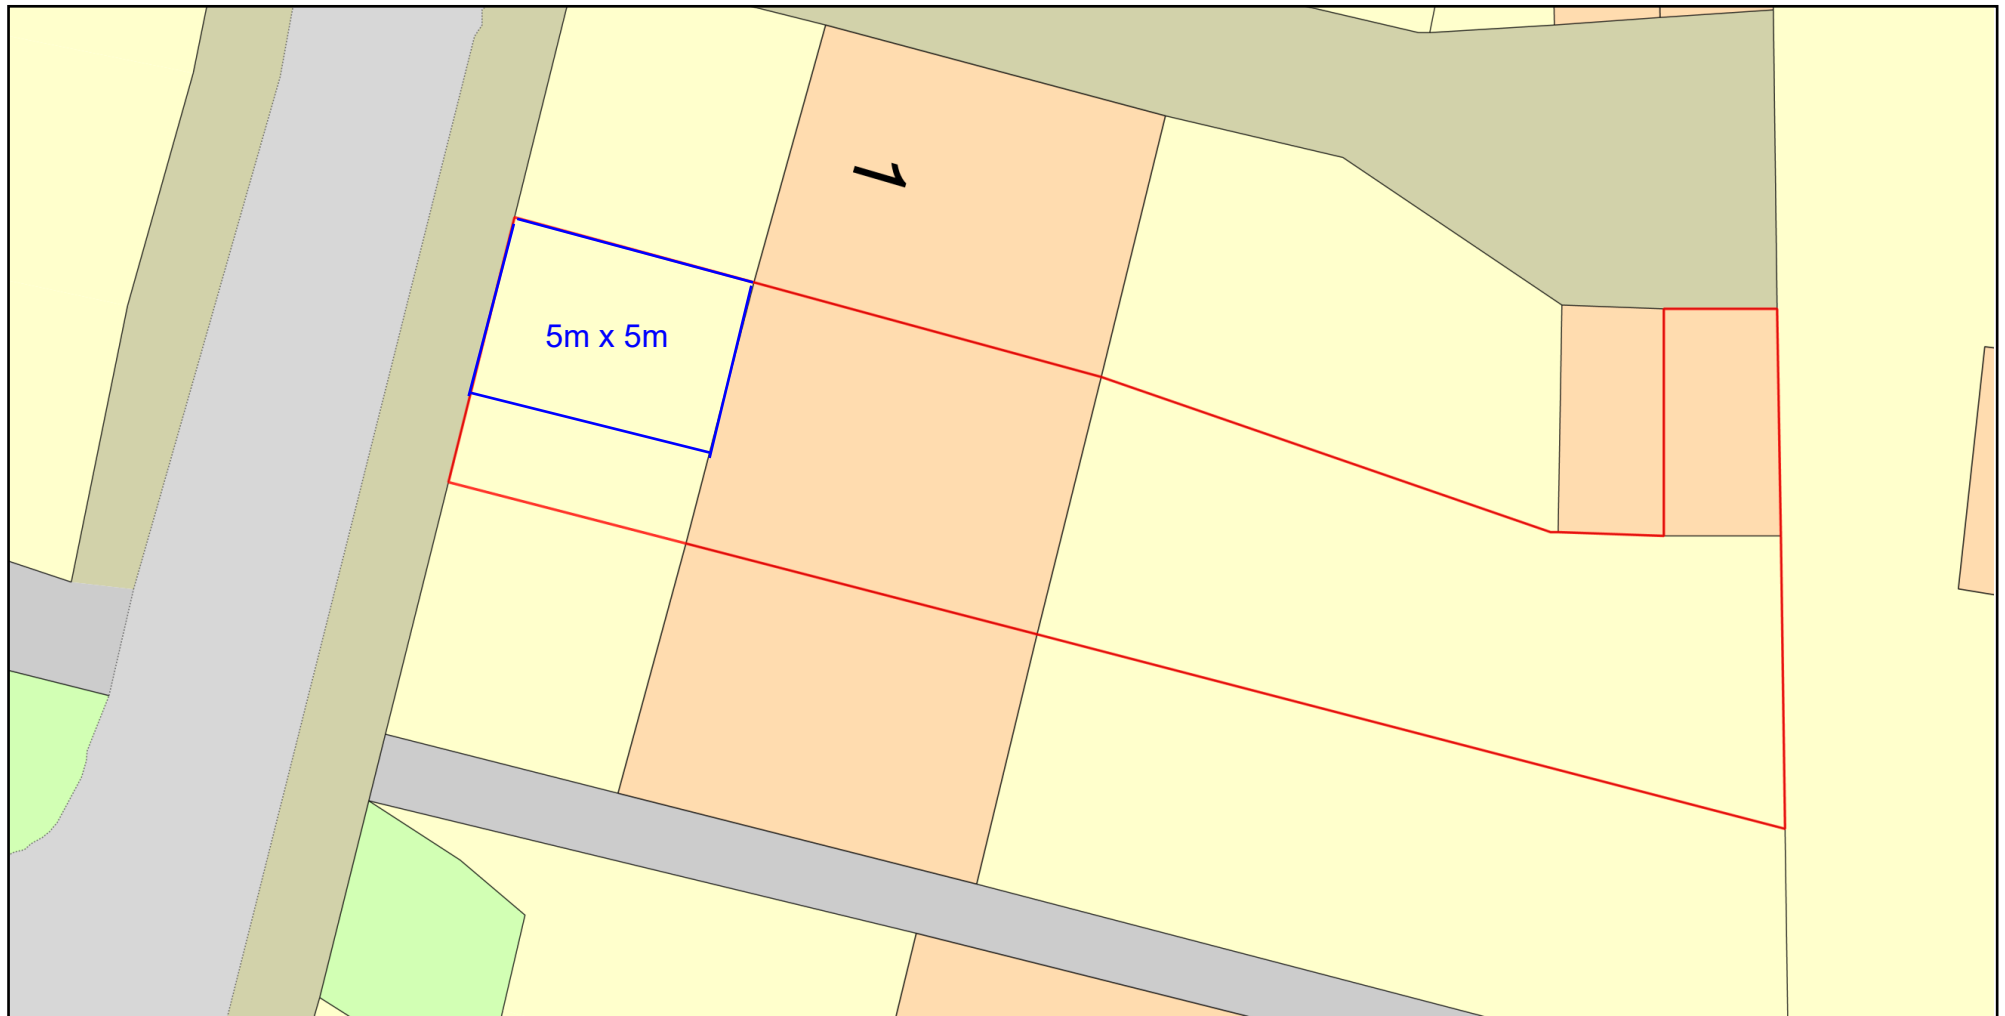

Plan Produced for: Rob Evans

Date Produced: 27 Jan 2024

Plan Reference Number: TQRQM24027171736158

Scale: 1:200 @ A4

© Crown copyright and database rights 2023 OS 100042766