


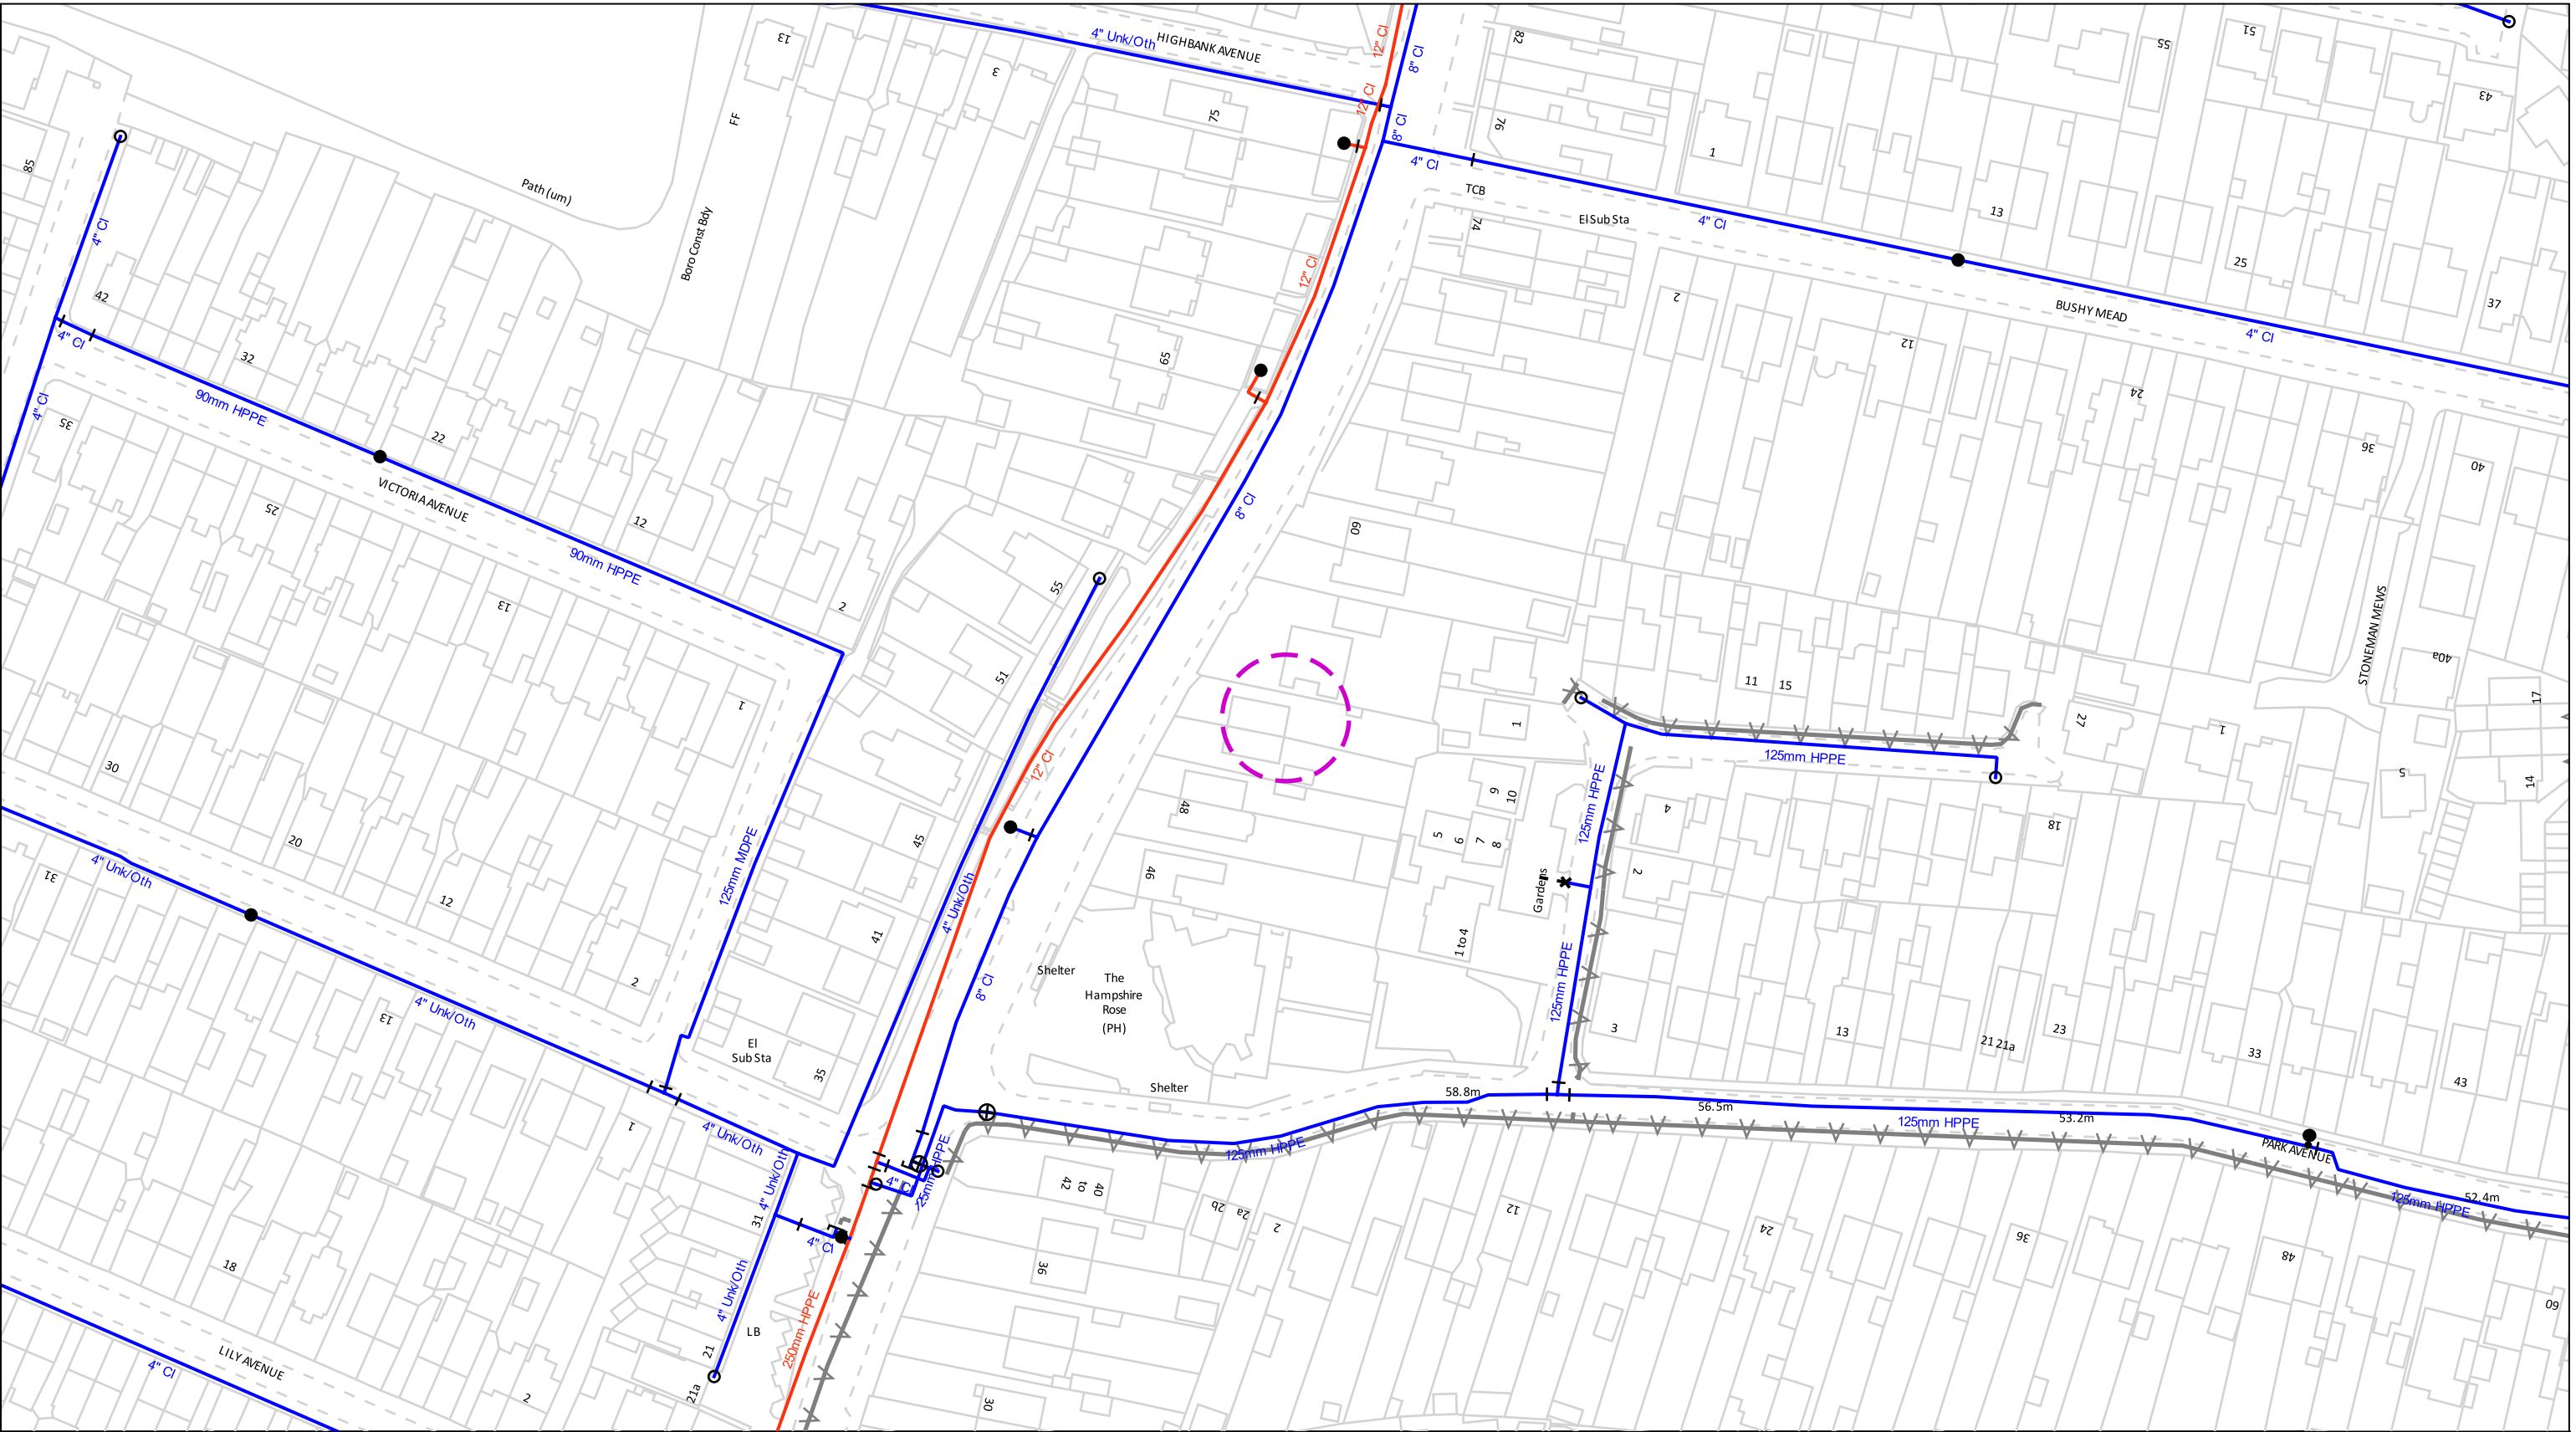

0100 m

Date Requested: 28/05/2024
Job Reference: 33540397
Site Location: 467051 107027
Requested by:
Mr Alex Robinson

Your Scheme/Reference:
APP/24/00393

Scale: 1:1250 (When plotted at A3)

Distribution Mains

Communication Pipe

Fire Main

Private Mains

Raw Water Main

Trunk Main

Abandoned Mains

Cable

Company Washout Hydrant (Single)

Company Washout Hydrant (Offset)

Fire Brigade Hydrant (Single)

Fire Brigade Washout Hydrant

Fire Brigade Hydrant (Offset)

Reflux Valve

Air Valve

Open Valve

Closed Valve

Capped End

Stop Cock

Butterfly Valve

Pressure Flow Valve

Meter

New Appointments & Variations

Assets within shaded area please contact:
Leep Utilities
Email: water@leeputilities.co.uk
Tel: 0345 122 6780

The information supplied is given in good faith as a guide to locating underground apparatus. Its accuracy cannot be guaranteed, nor does it include comprehensive information about the existence or location of service pipes or cables to individual premises. The responsibility for locating and avoiding damage to apparatus on site shall be that of the person proposing to excavate in the street who shall be liable to the apparatus owner and any third party who may be affected in any way for any loss or damage caused by their failure to do so.

Registered Office
P.O. BOX NO. 8, West Street, Havant,
Hampshire. PO9 1LG.
Registered in England No. 2536455
Telephone: (023) 9249 9888
Fax: (023) 9245 3632
Website: www.portsmouthwater.co.uk

© Crown copyright and database rights 2020. Ordnance Survey Licence Number 100018036.
Warning: PDF designed for colour print only with no page scaling. This information is given as a guide only and its accuracy cannot be guaranteed
Plans generated by DigSAFE Pro™ software provided by LinesearchbeforeUdig.

(Page 1)