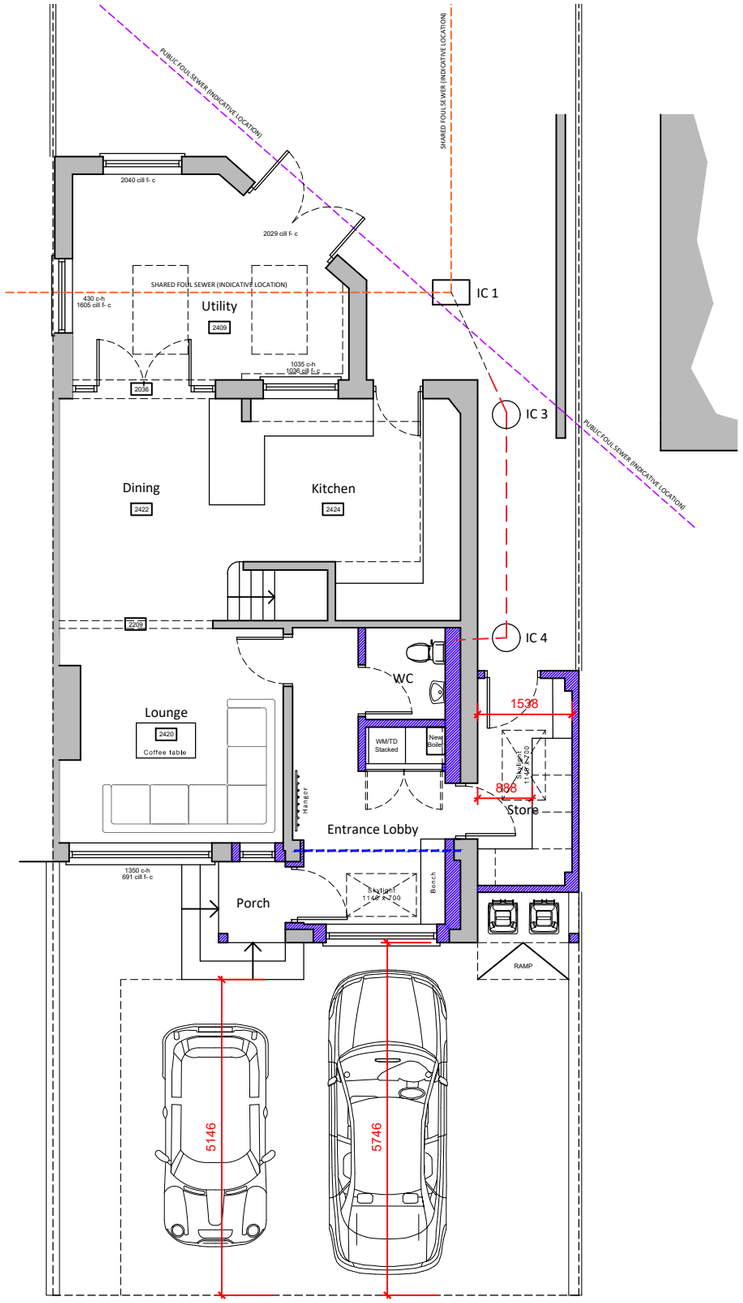

Drop kerb to be extended

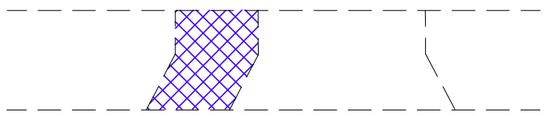

Proposed Ground Floor Plan scale 1:100

1 0 1 2 3 4 5 6 7 8 9m

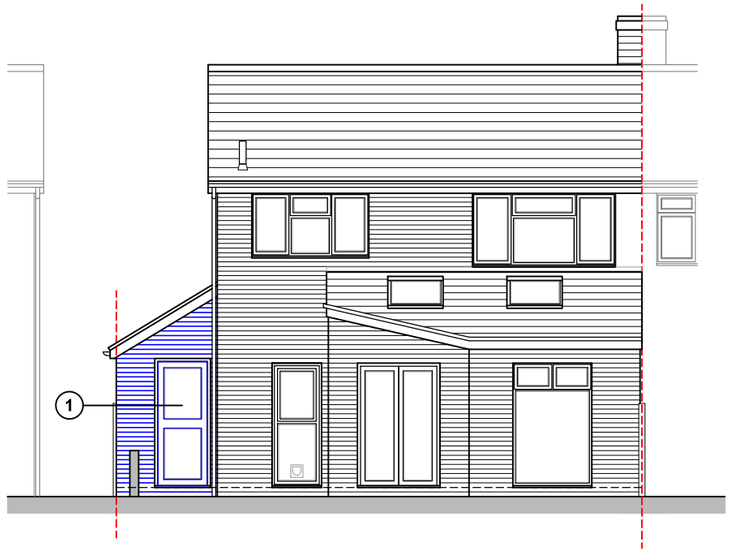

West (Rear) Elevation scale 1:100

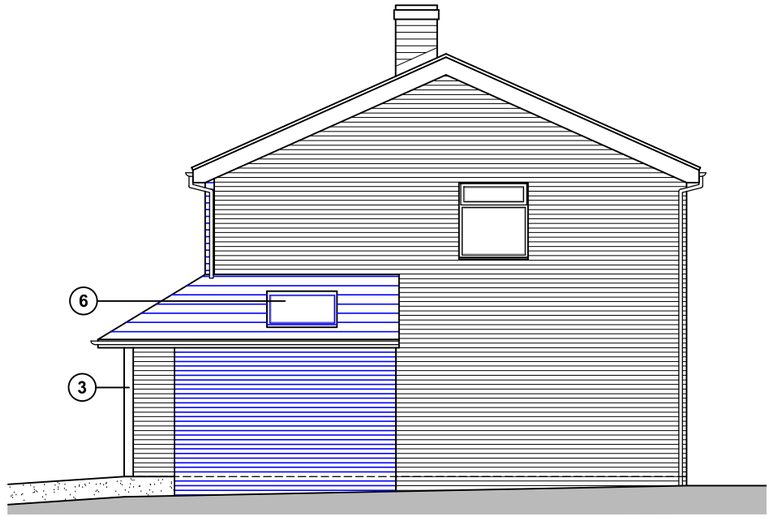

North (Side) Elevation scale 1:100

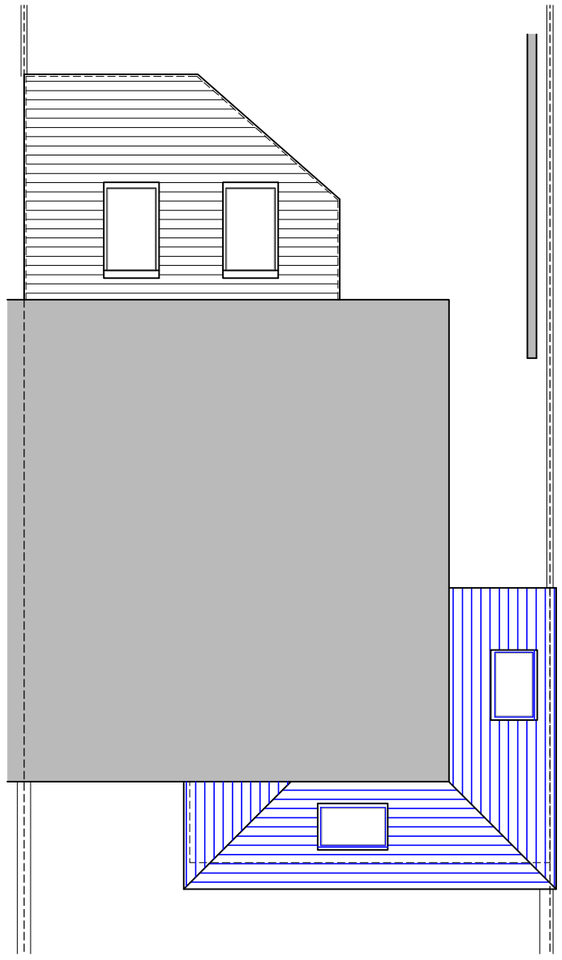

Existing Roof Plan scale 1:100

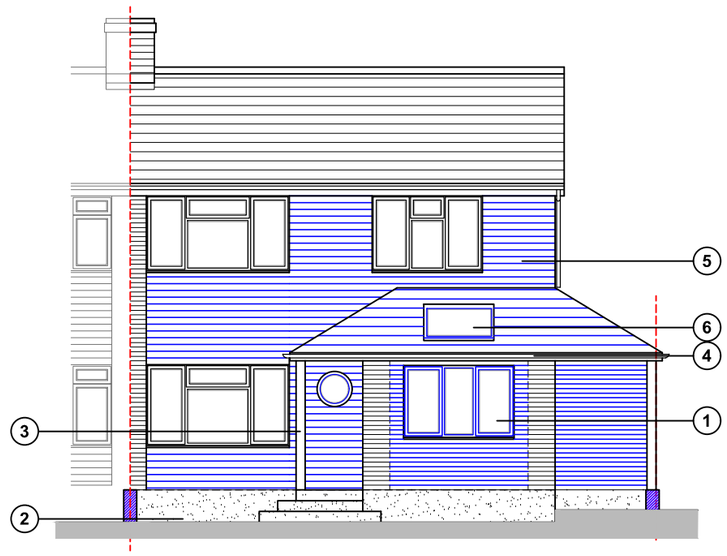

East (Front) Elevation scale 1:100

1. UPVC doors & windows to match existing
2. Low level K-rend or similar product
3. Oak posts & supports
4. Grey slate roof tiles
5. Composite weatherboard cladding
6. Velux or similar rooflights

For MR & MRS GRIEVE	Title PROPOSED PLANS & ELEVATIONS		Office Tel: 01243 933732
Project PROPOSED EXTENSIONS AT 11 WYNDHAM CLOSE, WATERLOOVILLE, PO8 8HA	Date: OCT 2022 / Drawn: LL / Scale: 1:100 @ A3 / Checked: -		Email: admin@jb-architecturedesign.com
	Job Number: PL.640.22 / Drawing Number: -04 / Revision: B		Web: www.jb-architecturedesign.com

JB ARCHITECTURE