


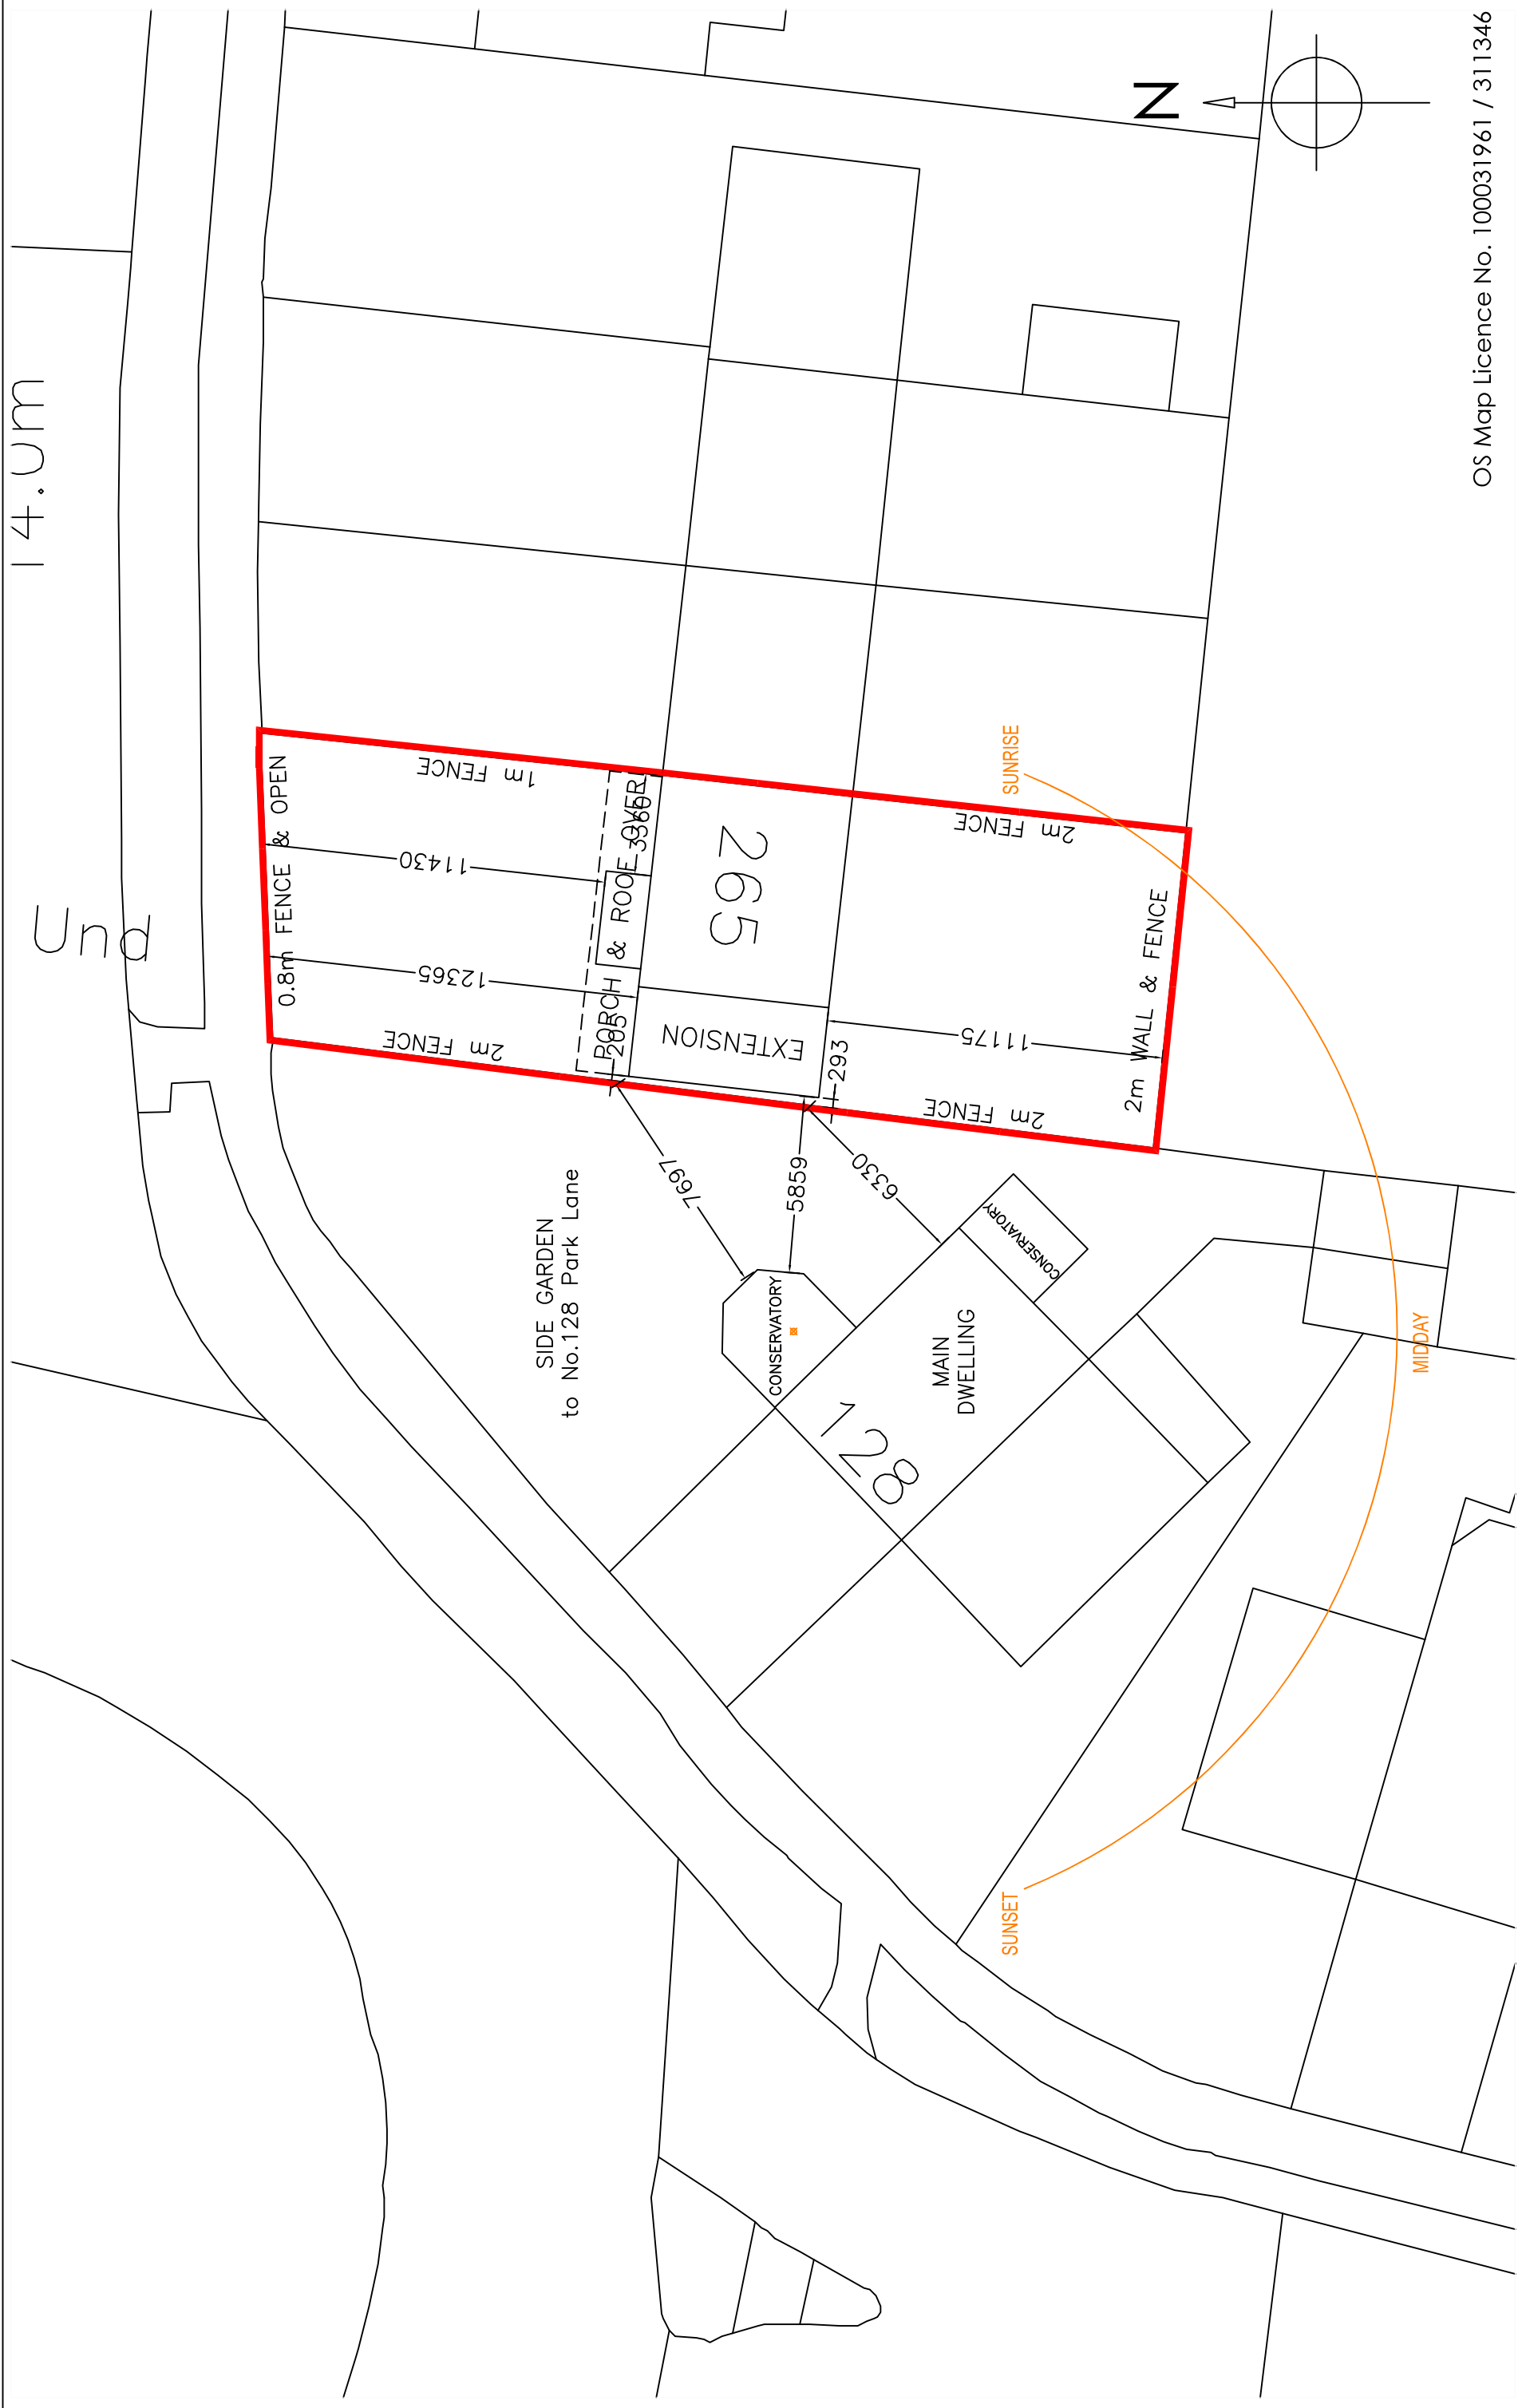

OS Map Licence No. 100031961 / 311346

Copyright is reserved by NOW Survey and is issued on the condition that it is not copied or disclosed by or to any unauthorised persons without prior consent in writing from NOW Survey. All dimensions to be checked on site All structural elements to be specified by a suitably qualified structural engineer.		REV	DESCRIPTION	DRAWN	DATE	Scale Bar 0 5 10	Drawing Ref		Drawing Title	
		-	Initial design	GBS	24.01.24		265 PURWAY 08		265 Purbrook Way,	
		A	Changes made to internal layout and porch roof extended across the front	GBS	07.02.24		Scale at A1		Havant,	
		B	Map drawings added to the scheme	GBS	27.02.24		N/A		Hampshire,	
		C	Dimensions and extra detail added to proposed drawings	GBS	16.05.24		Date		PO9 3RX	
	D	Annotations and sun arc added to Block Plan	GBS	01.07.24	07 FEB 2024					
						Drawn by		GBS		