


SIDE

REAR

EXISTING GARAGE 4
SHED TO BE DEMOLISHED

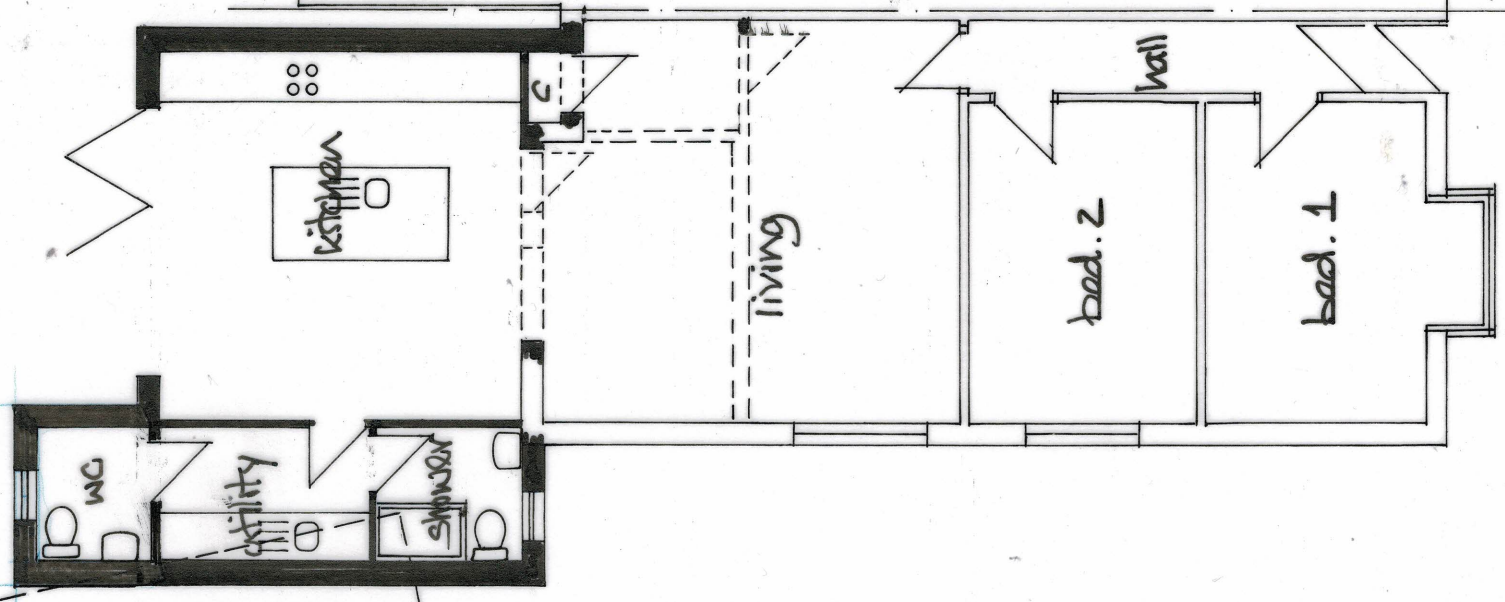

GROUND FLOOR

B	10/1/24	REAR. AMENDED			DT
A	10/1/24	ADDED W. ADDED			DT
DEREK TREAGUS ASSOCIATES ARCHITECTURAL SERVICES Tel: 07956 624094 Email: derek.treagus@gmail.com					
Project	REAR EXTENSION AT 55 GEOFFREY AVENUE, WATERLOOVILLE, HAMPSHIRE.				
Client	Mr & Mrs J Cairns				
Subject	Planning Drawing Proposed Details				
Date:	Jan 2024	Scale: 1:100,			
Rev:	~~A B~~	Drg. No. 24/367/03			
• Copyright reserved. • All dimensions are to be site confirmed and should not be scaled unless for Planning purposes. • Verify all queries with the office.					