



**PROPOSED SINGLE STOREY ADDITIONS.
10, NORE FARM AVENUE, EMSWORTH, HANTS.
FOR MR & MRS M. GRAHAM.**

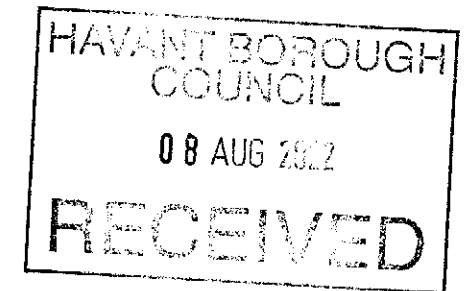

FRAME UP FRONT SMALL PITCHED ROOF WITH
100x50MM RAFTERS AND CEILING JOISTS SPEC AS
BEFORE.

GARAGE FLAT ROOF AS PER THE MAIN SPECIFICATION
BUT WITH OUT INSULATION ETC USE 150x50MM C24
JOISTS AT 400MM CENTRES.

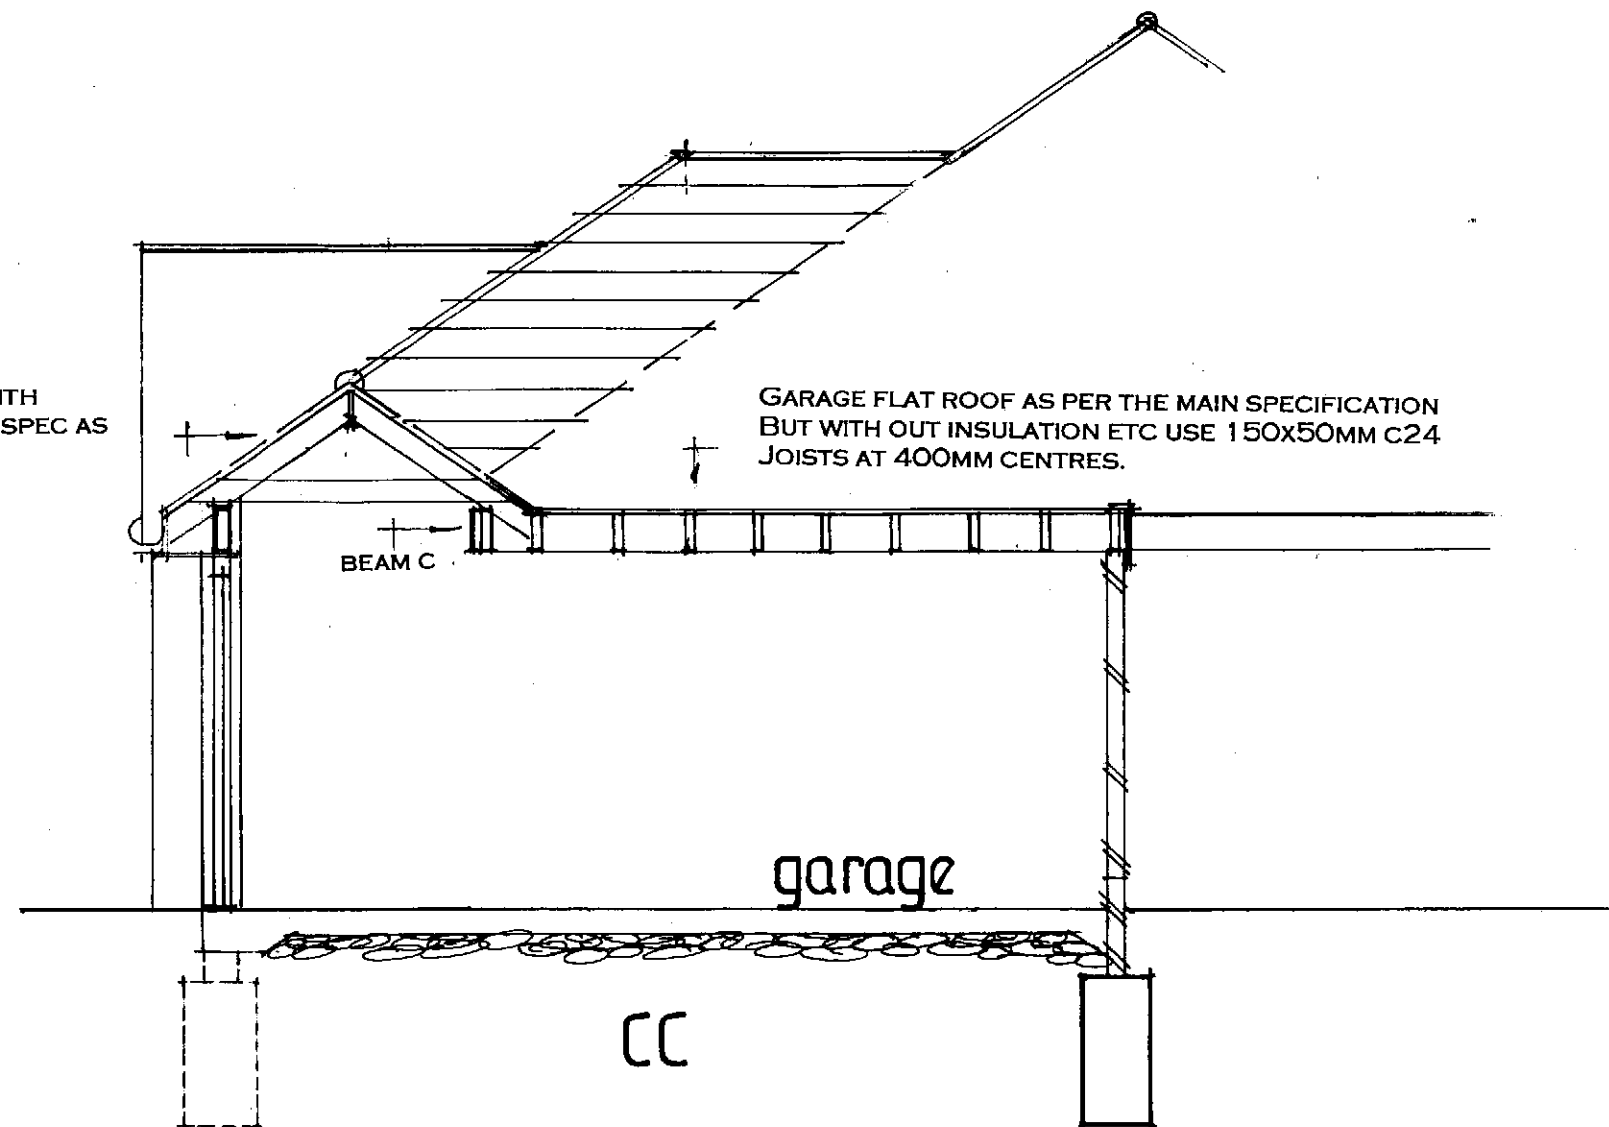

date aug 22
scale 1:50

SECTION DRAWING CC

PETER J. WALKER
ISLAND DESIGN
182 SEAFRONT, HAYLING ISLAND, HANTS
PO11 9AN
TEL: 02392467571