


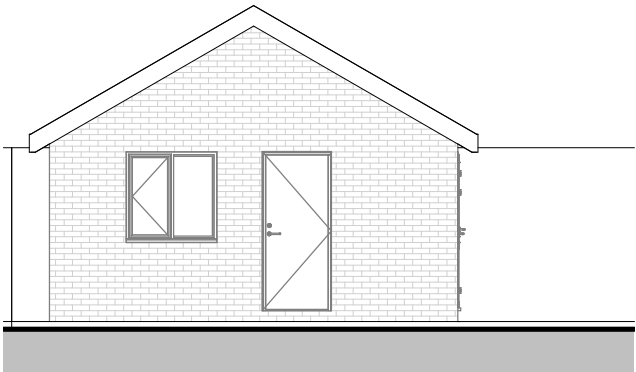


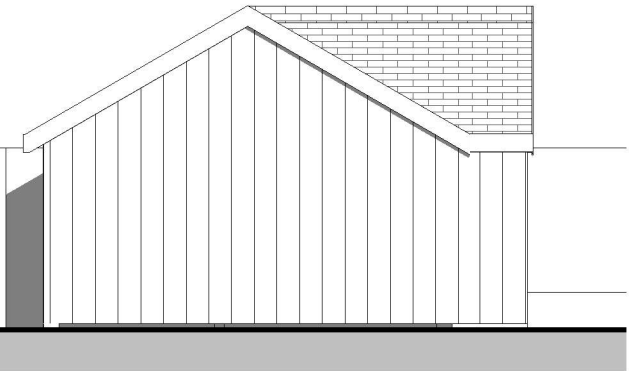

Existing Elevation-Left side

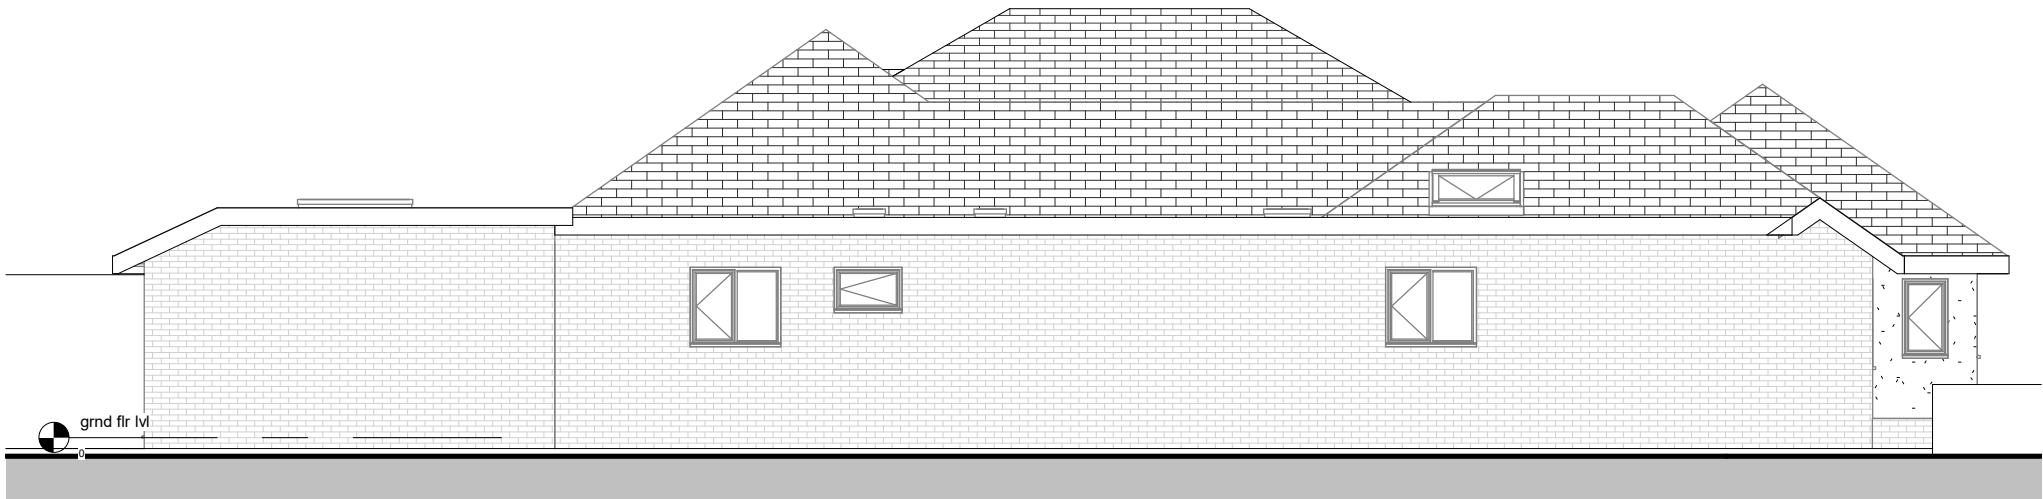

Proposed Elevation-Left side

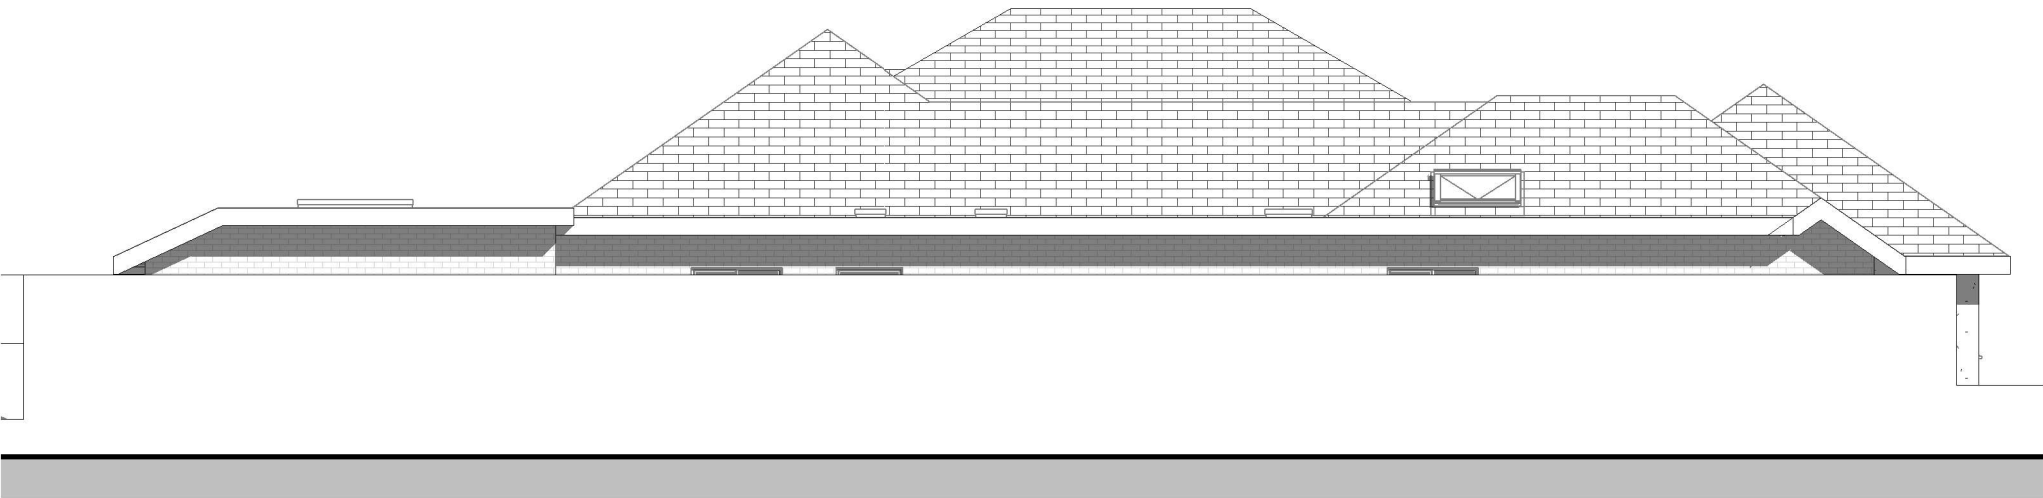

1:500		50
1:200		20
1:100		10
1:50		5
All measurement to be checked on site prior to any comment		
Parkers Design Limited - The Studio @ 90, PO9 2PR		
www.pexd.co.uk - info@parkersdesign.com - 07776 008822		

PROJECT	32 St. Marys Road PO11 9DB	CLIENT Williams			
		Date	Issue Date	Scale (@ A3)	1 : 100
SHEET	Elevation-Left side	Drawn by	SW	DRAWING NUMBER	REV
		Checked by	SR	P 6	