


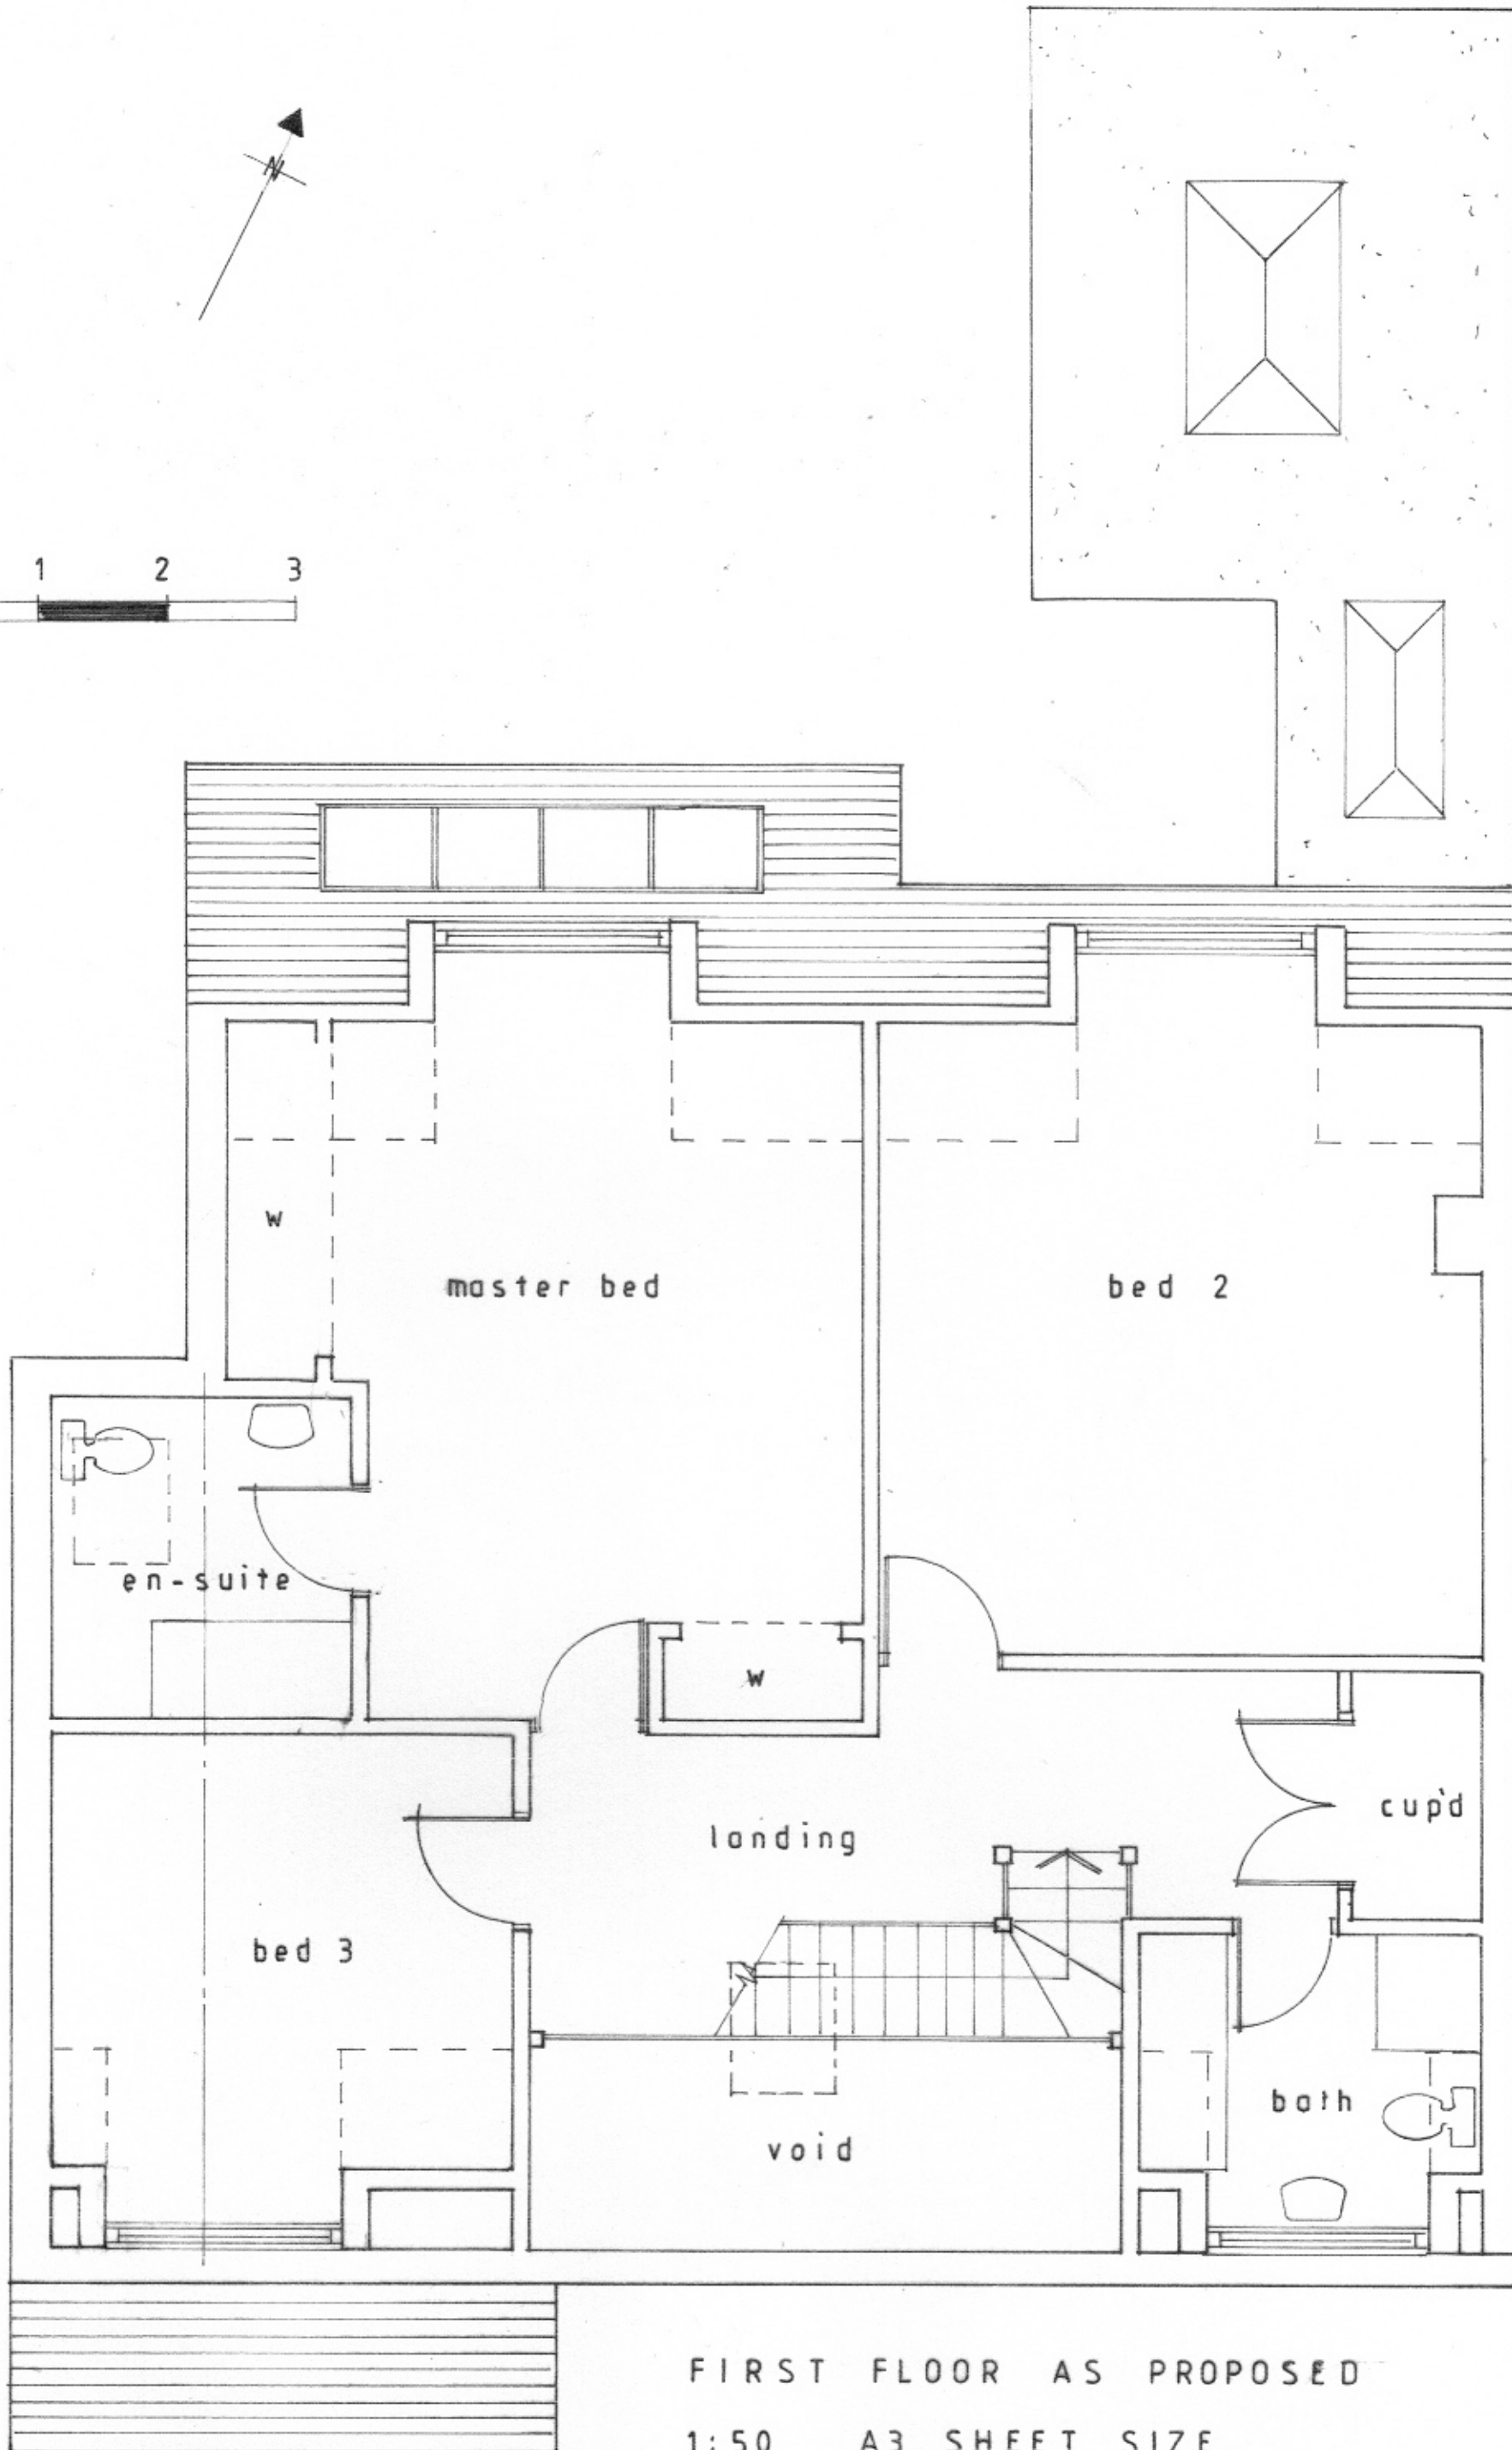

FIRST FLOOR AS PROPOSED
1:50 A3 SHEET SIZE