




Proposed Front Elevation 1:100




Proposed Side Elevation 1:100



Proposed Rear Elevation 1:100

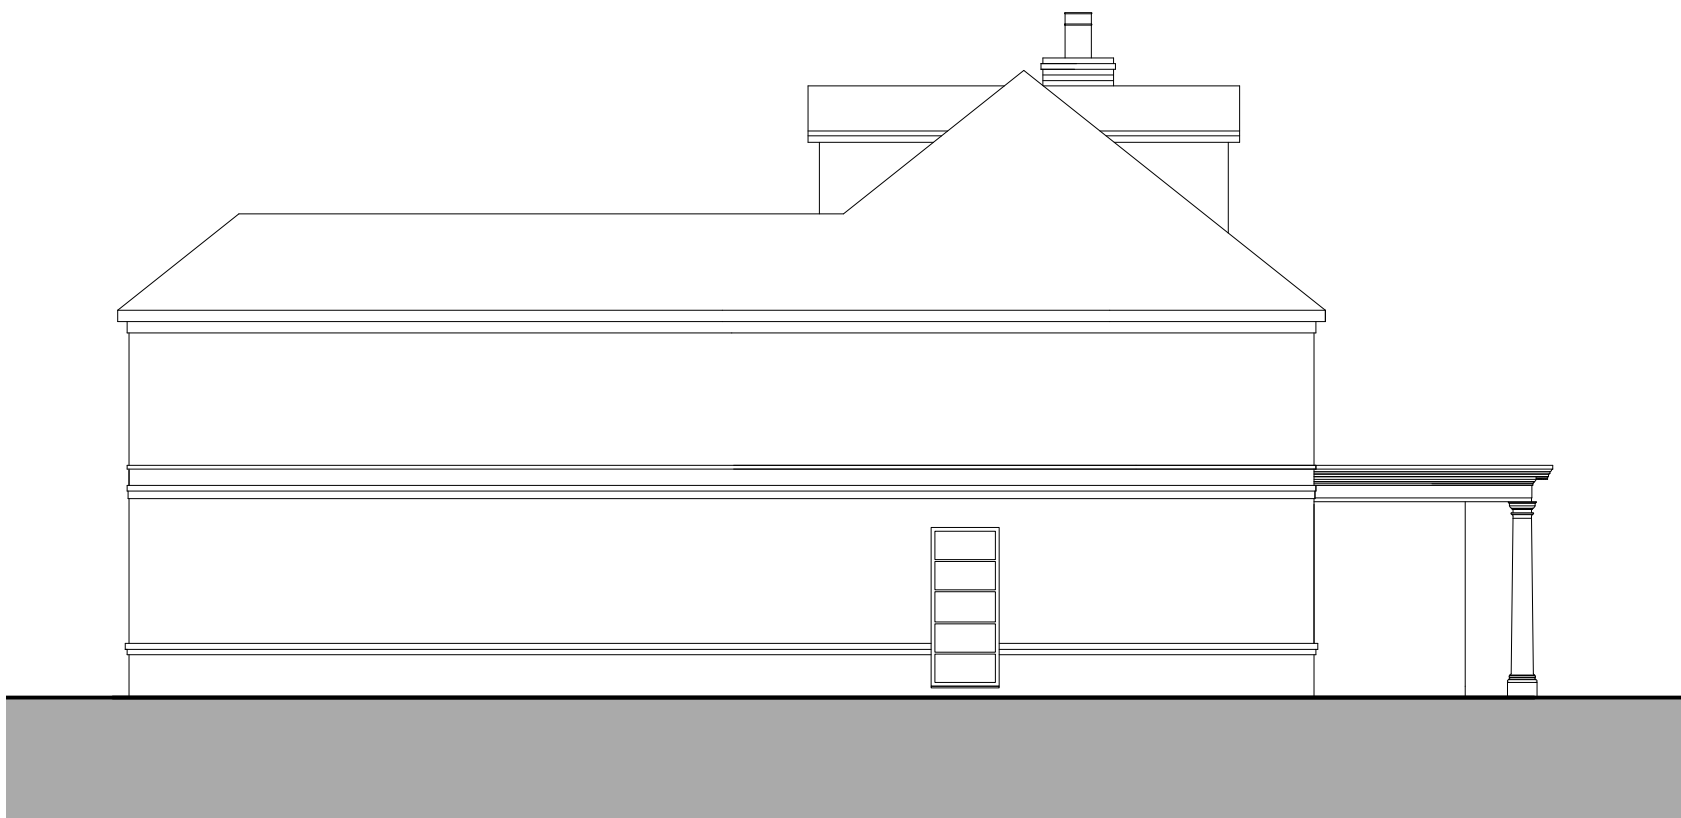


Proposed Side Elevation 1:100

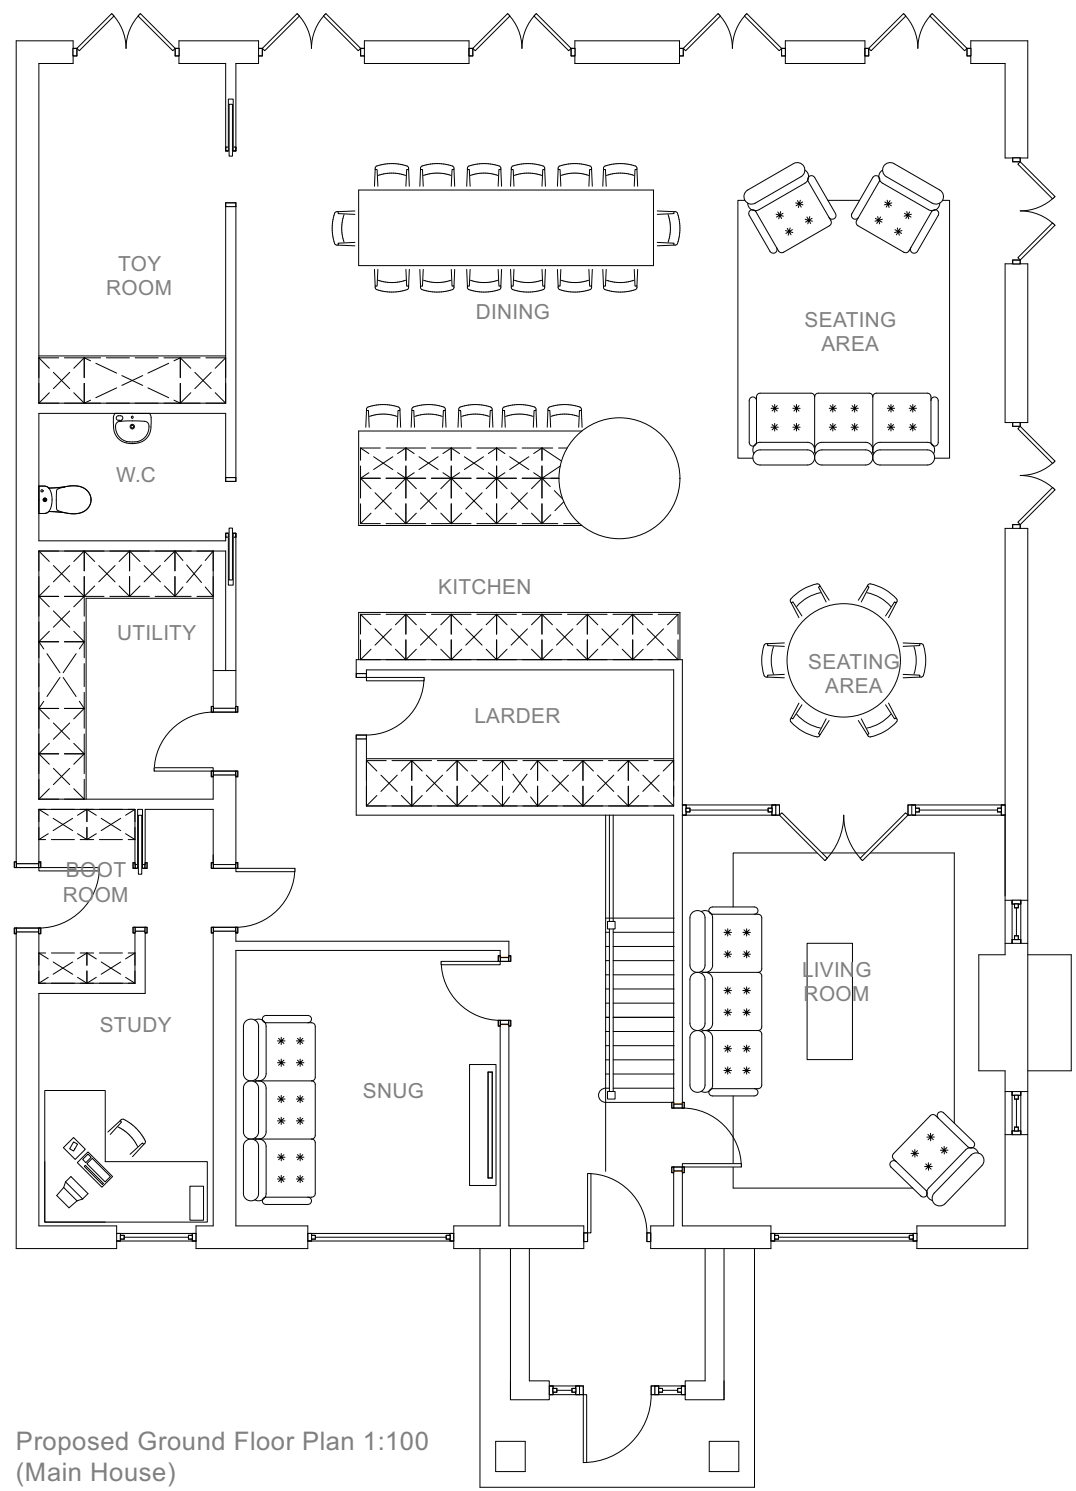

Proposed Ground Floor Plan 1:100 (Main House)




Proposed Sketch Render (NTS)

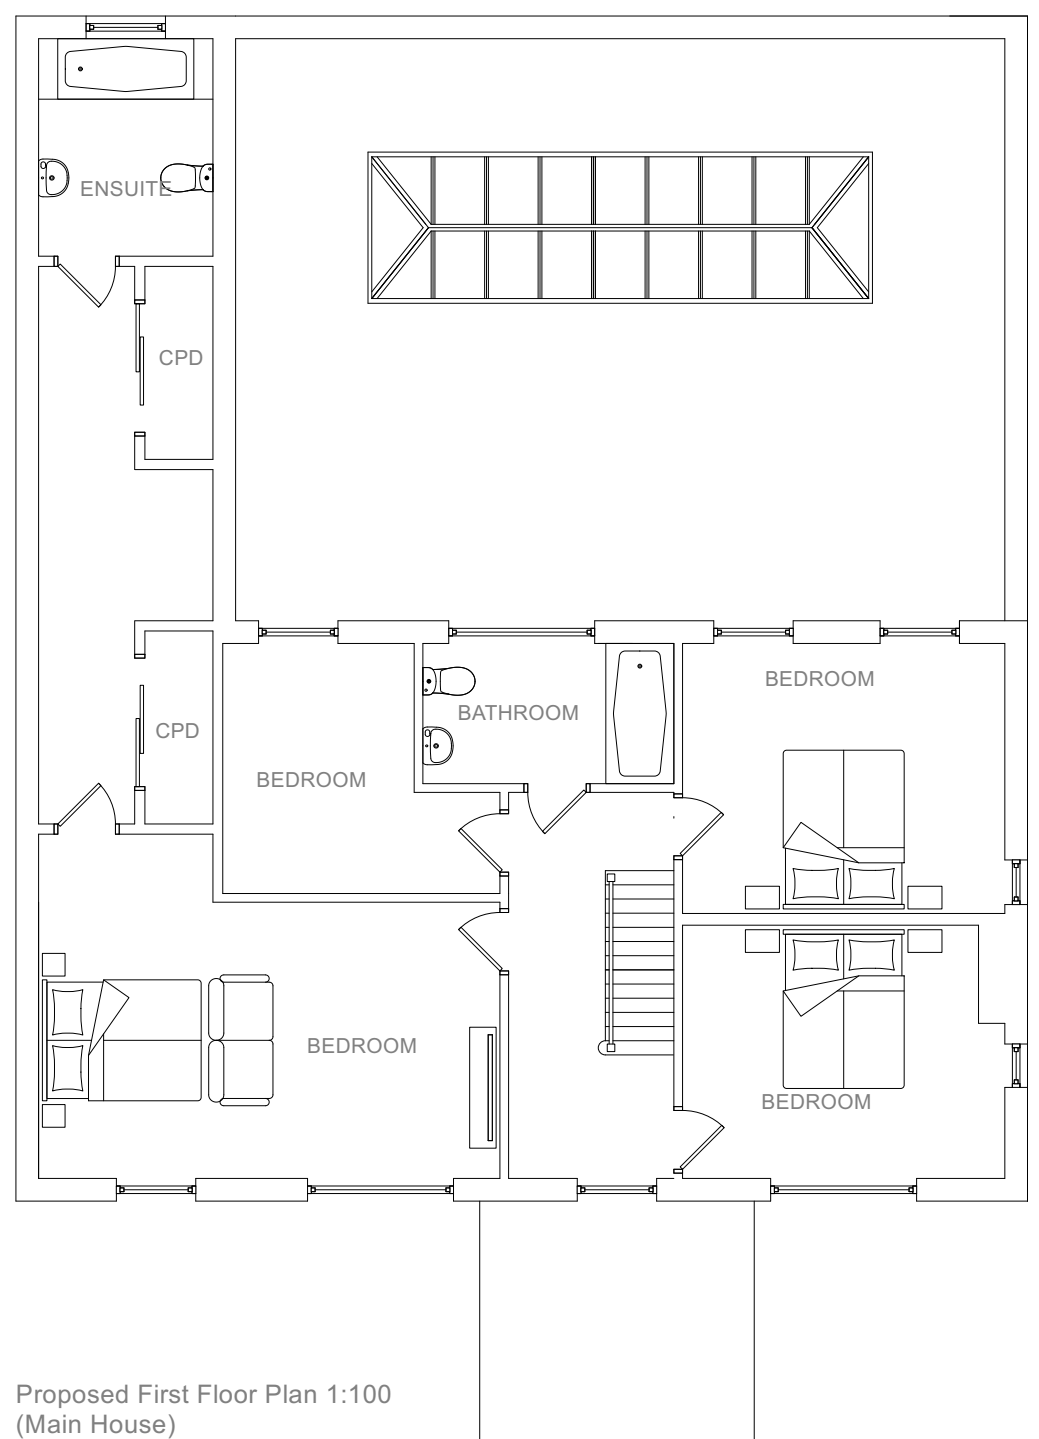

Proposed First Floor Plan 1:100 (Main House)




Proposed Sketch Render (NTS)

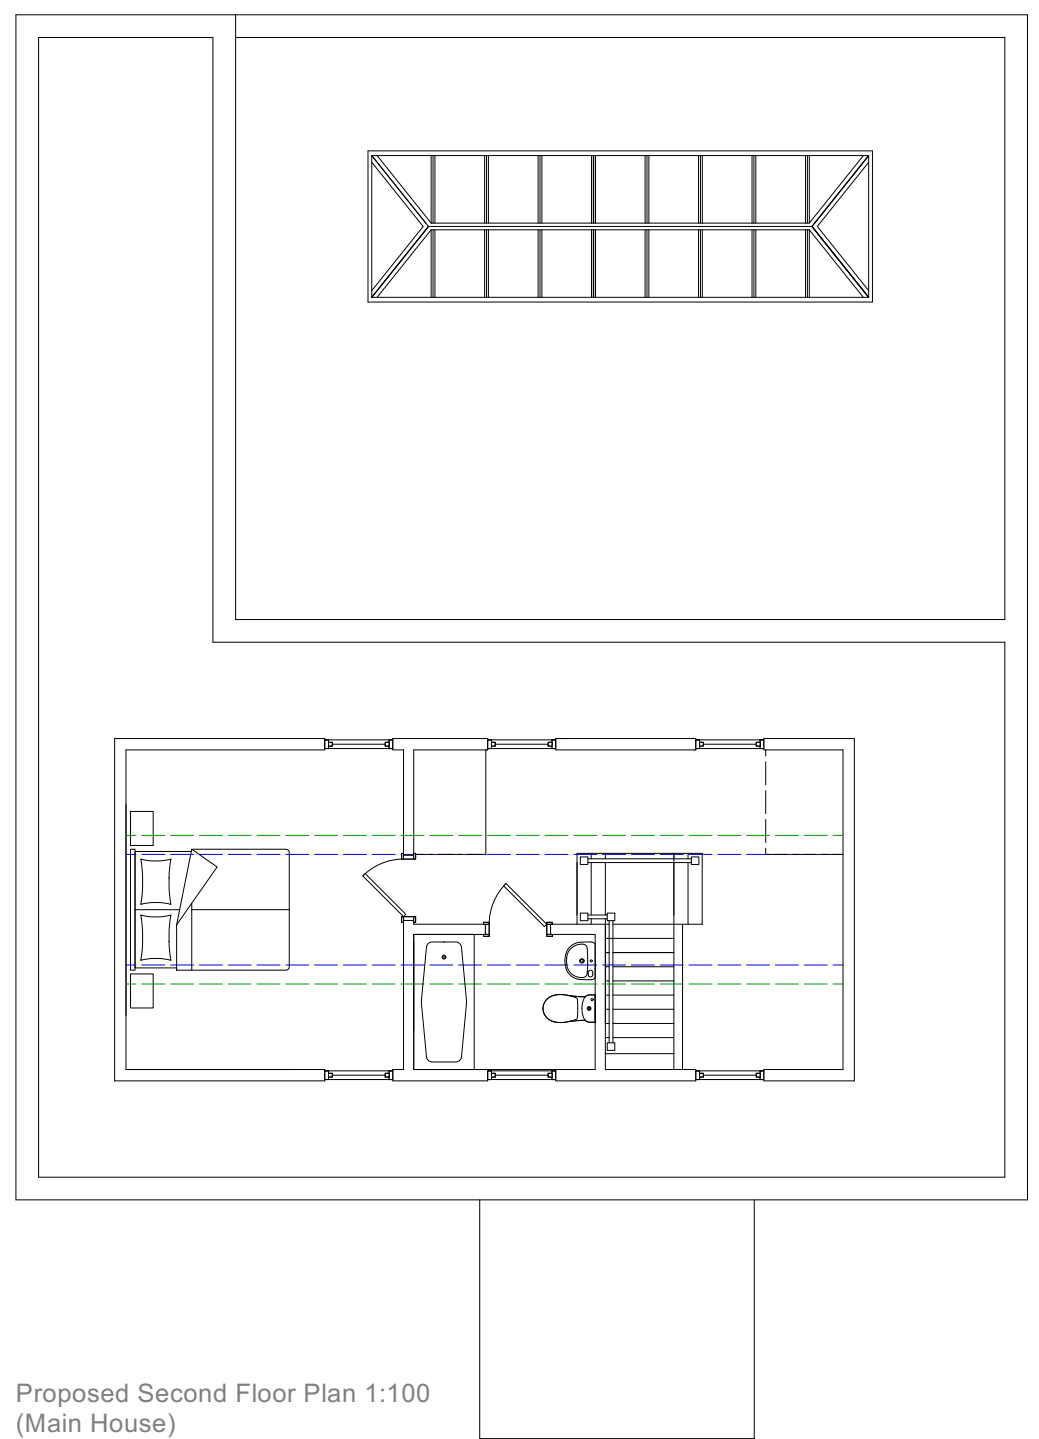

Proposed Second Floor Plan 1:100 (Main House)



Proposed Sketch Render (NTS)

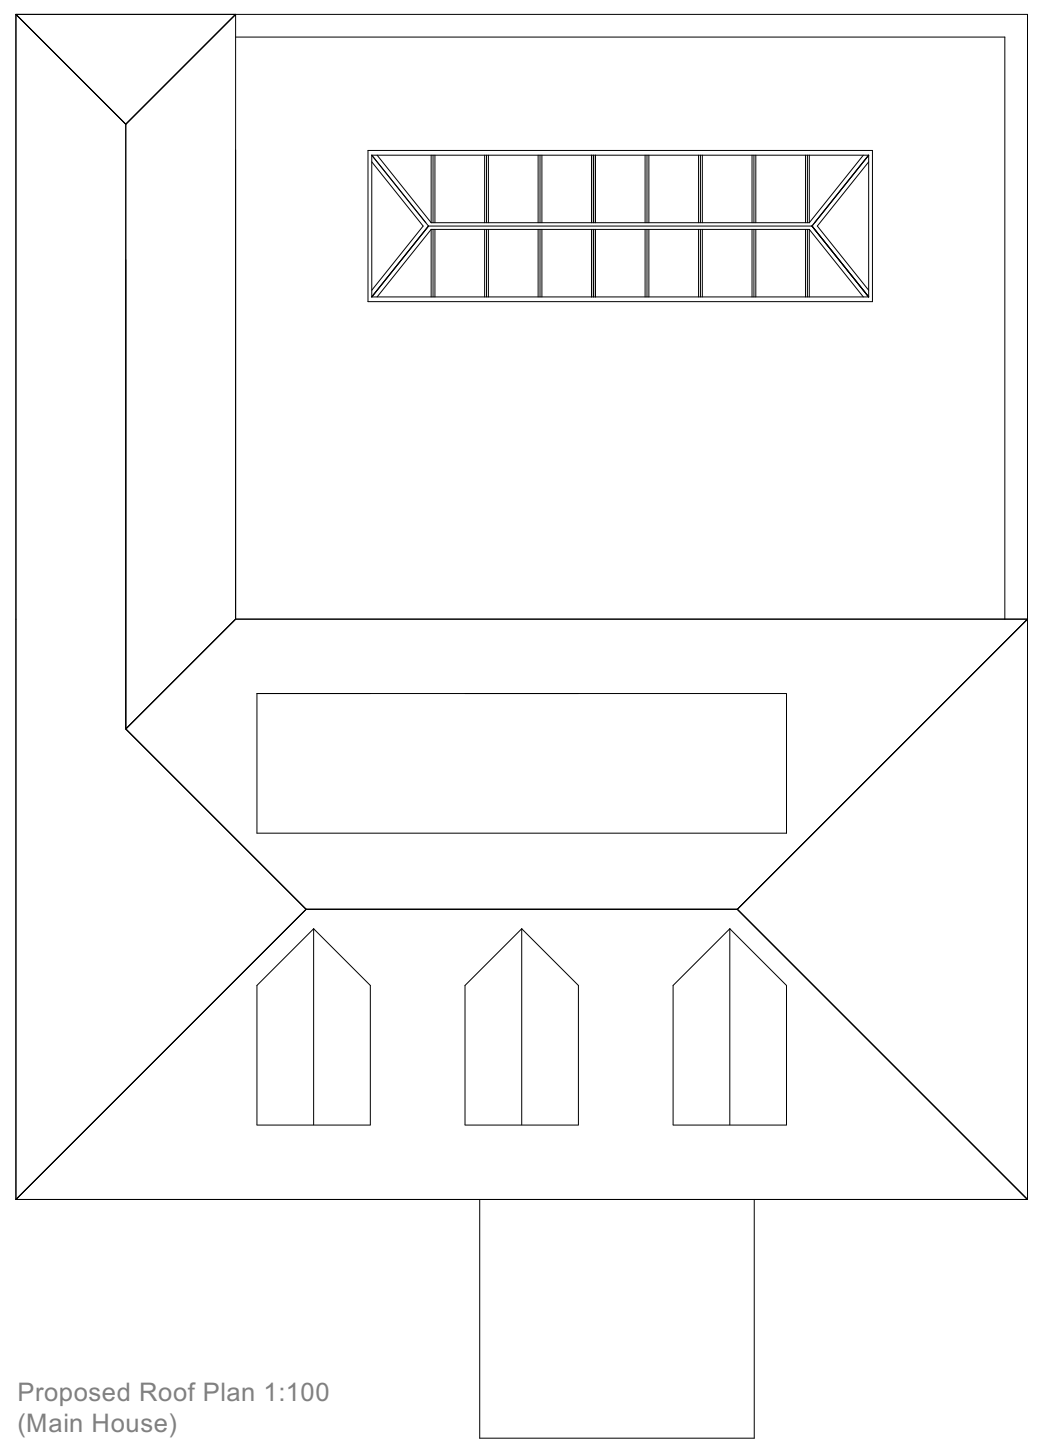

Proposed Roof Plan 1:100 (Main House)