


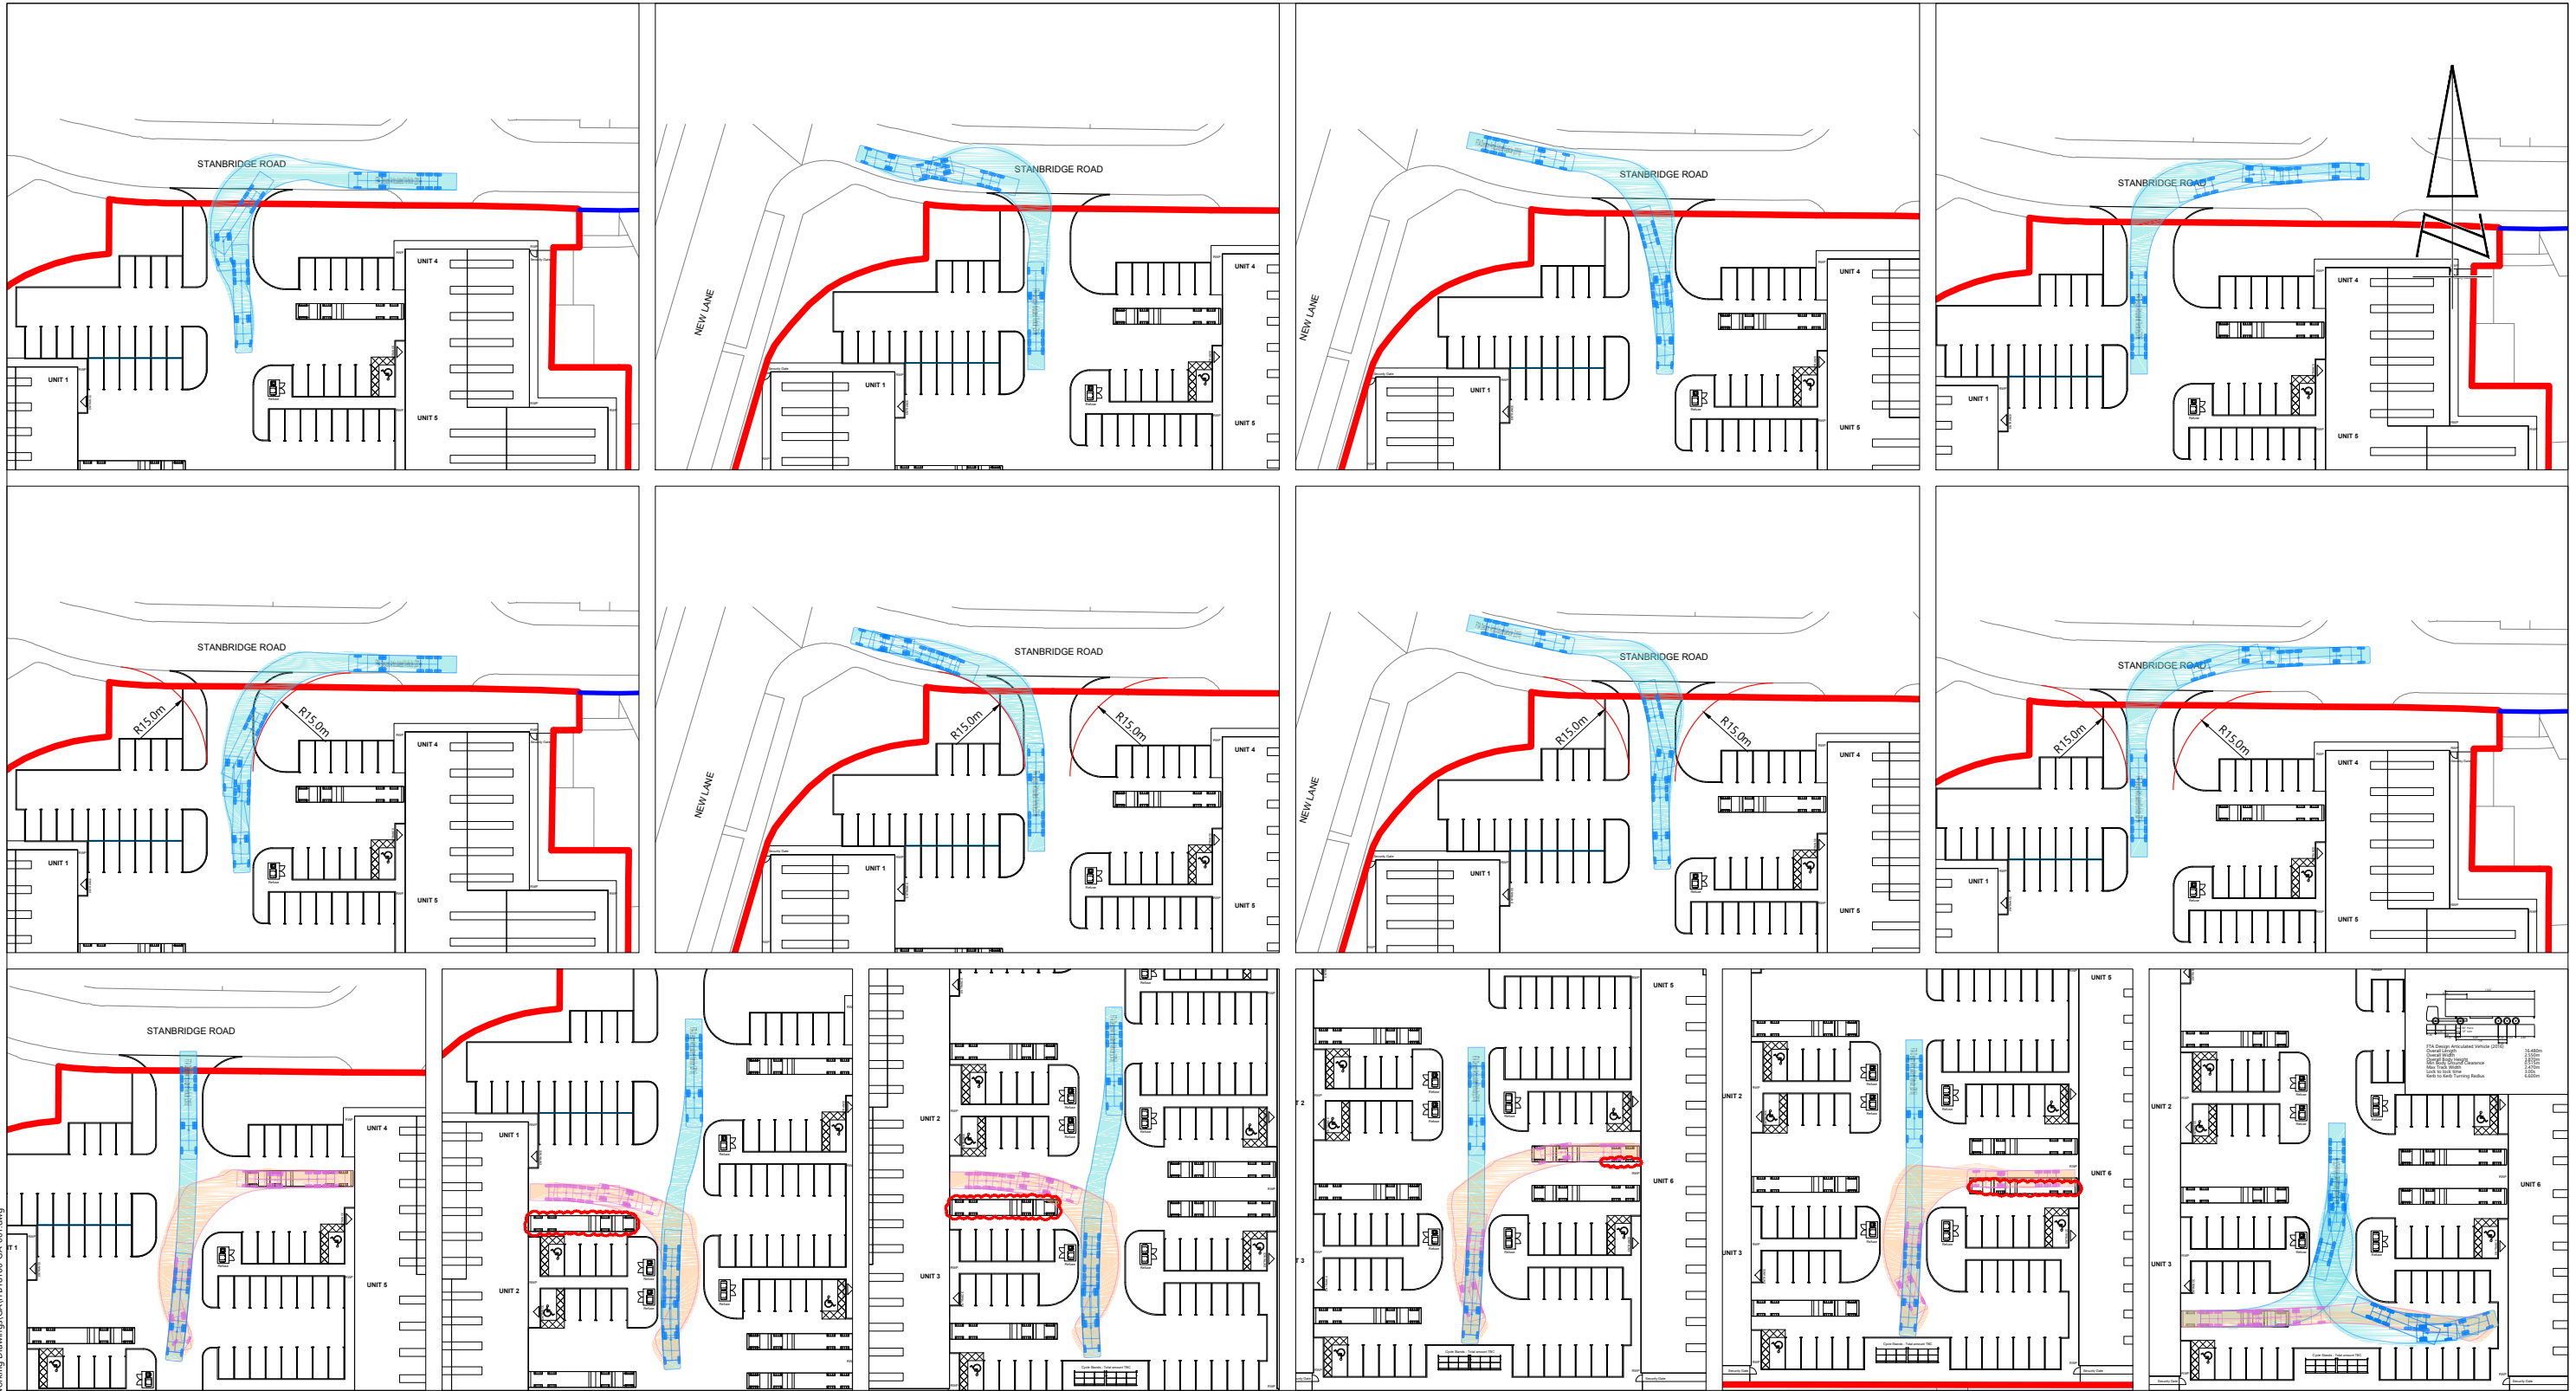

REPRODUCED FROM THE ORDNANCE SURVEY MAP WITH THE PERMISSION OF THE CONTROLLER OF HER MAJESTY'S STATIONERY OFFICE. LICENCE No. 100044286. © CROWN COPYRIGHT RESERVED.

DRAWING ISSUED FOR FEASIBILITY CONSIDERATION AND PLANNING PURPOSES ONLY. DRAWING NOT TO BE USED FOR CONSTRUCTION. I-TRANSPORT LLP ACCEPT NO RESPONSIBILITY FOR ERRORS MADE BY OTHERS IN SCALING FROM THIS DRAWING. MEASUREMENTS SHOULD BE TAKEN FROM FIGURED DIMENSIONS ONLY. CDM REQUIREMENTS CONSIDERED AT FEASIBILITY STAGE ONLY. FURTHER CONSIDERATION REQUIRED BY DETAILED DESIGN TEAM.

SCALE BAR @ 1:1000

0 10 25 50 100

 The Square, Basing View, Basingstoke, Hampshire, RG21 4EB Tel: 01256 637940 www.i-transport.co.uk				TITLE: SWEPT PATH ANALYSIS - HGV (ARTICULATED VEHICLE)				DRAWN: MM		CHECKED: SM		APPROVED: SJ	
REV DATE BY DESCRIPTION CHK APD				PROJECT:				PROJECT No: ITB18160		SCALE @ A3: 1:1000		DATE: 17.08.22	
STATUS: FOR INFORMATION				CLIENT: NEW LANE, HAVANT				DRAWING No: ITB18160-GA-001		REV: -			