


BEECHWOOD AVENUE

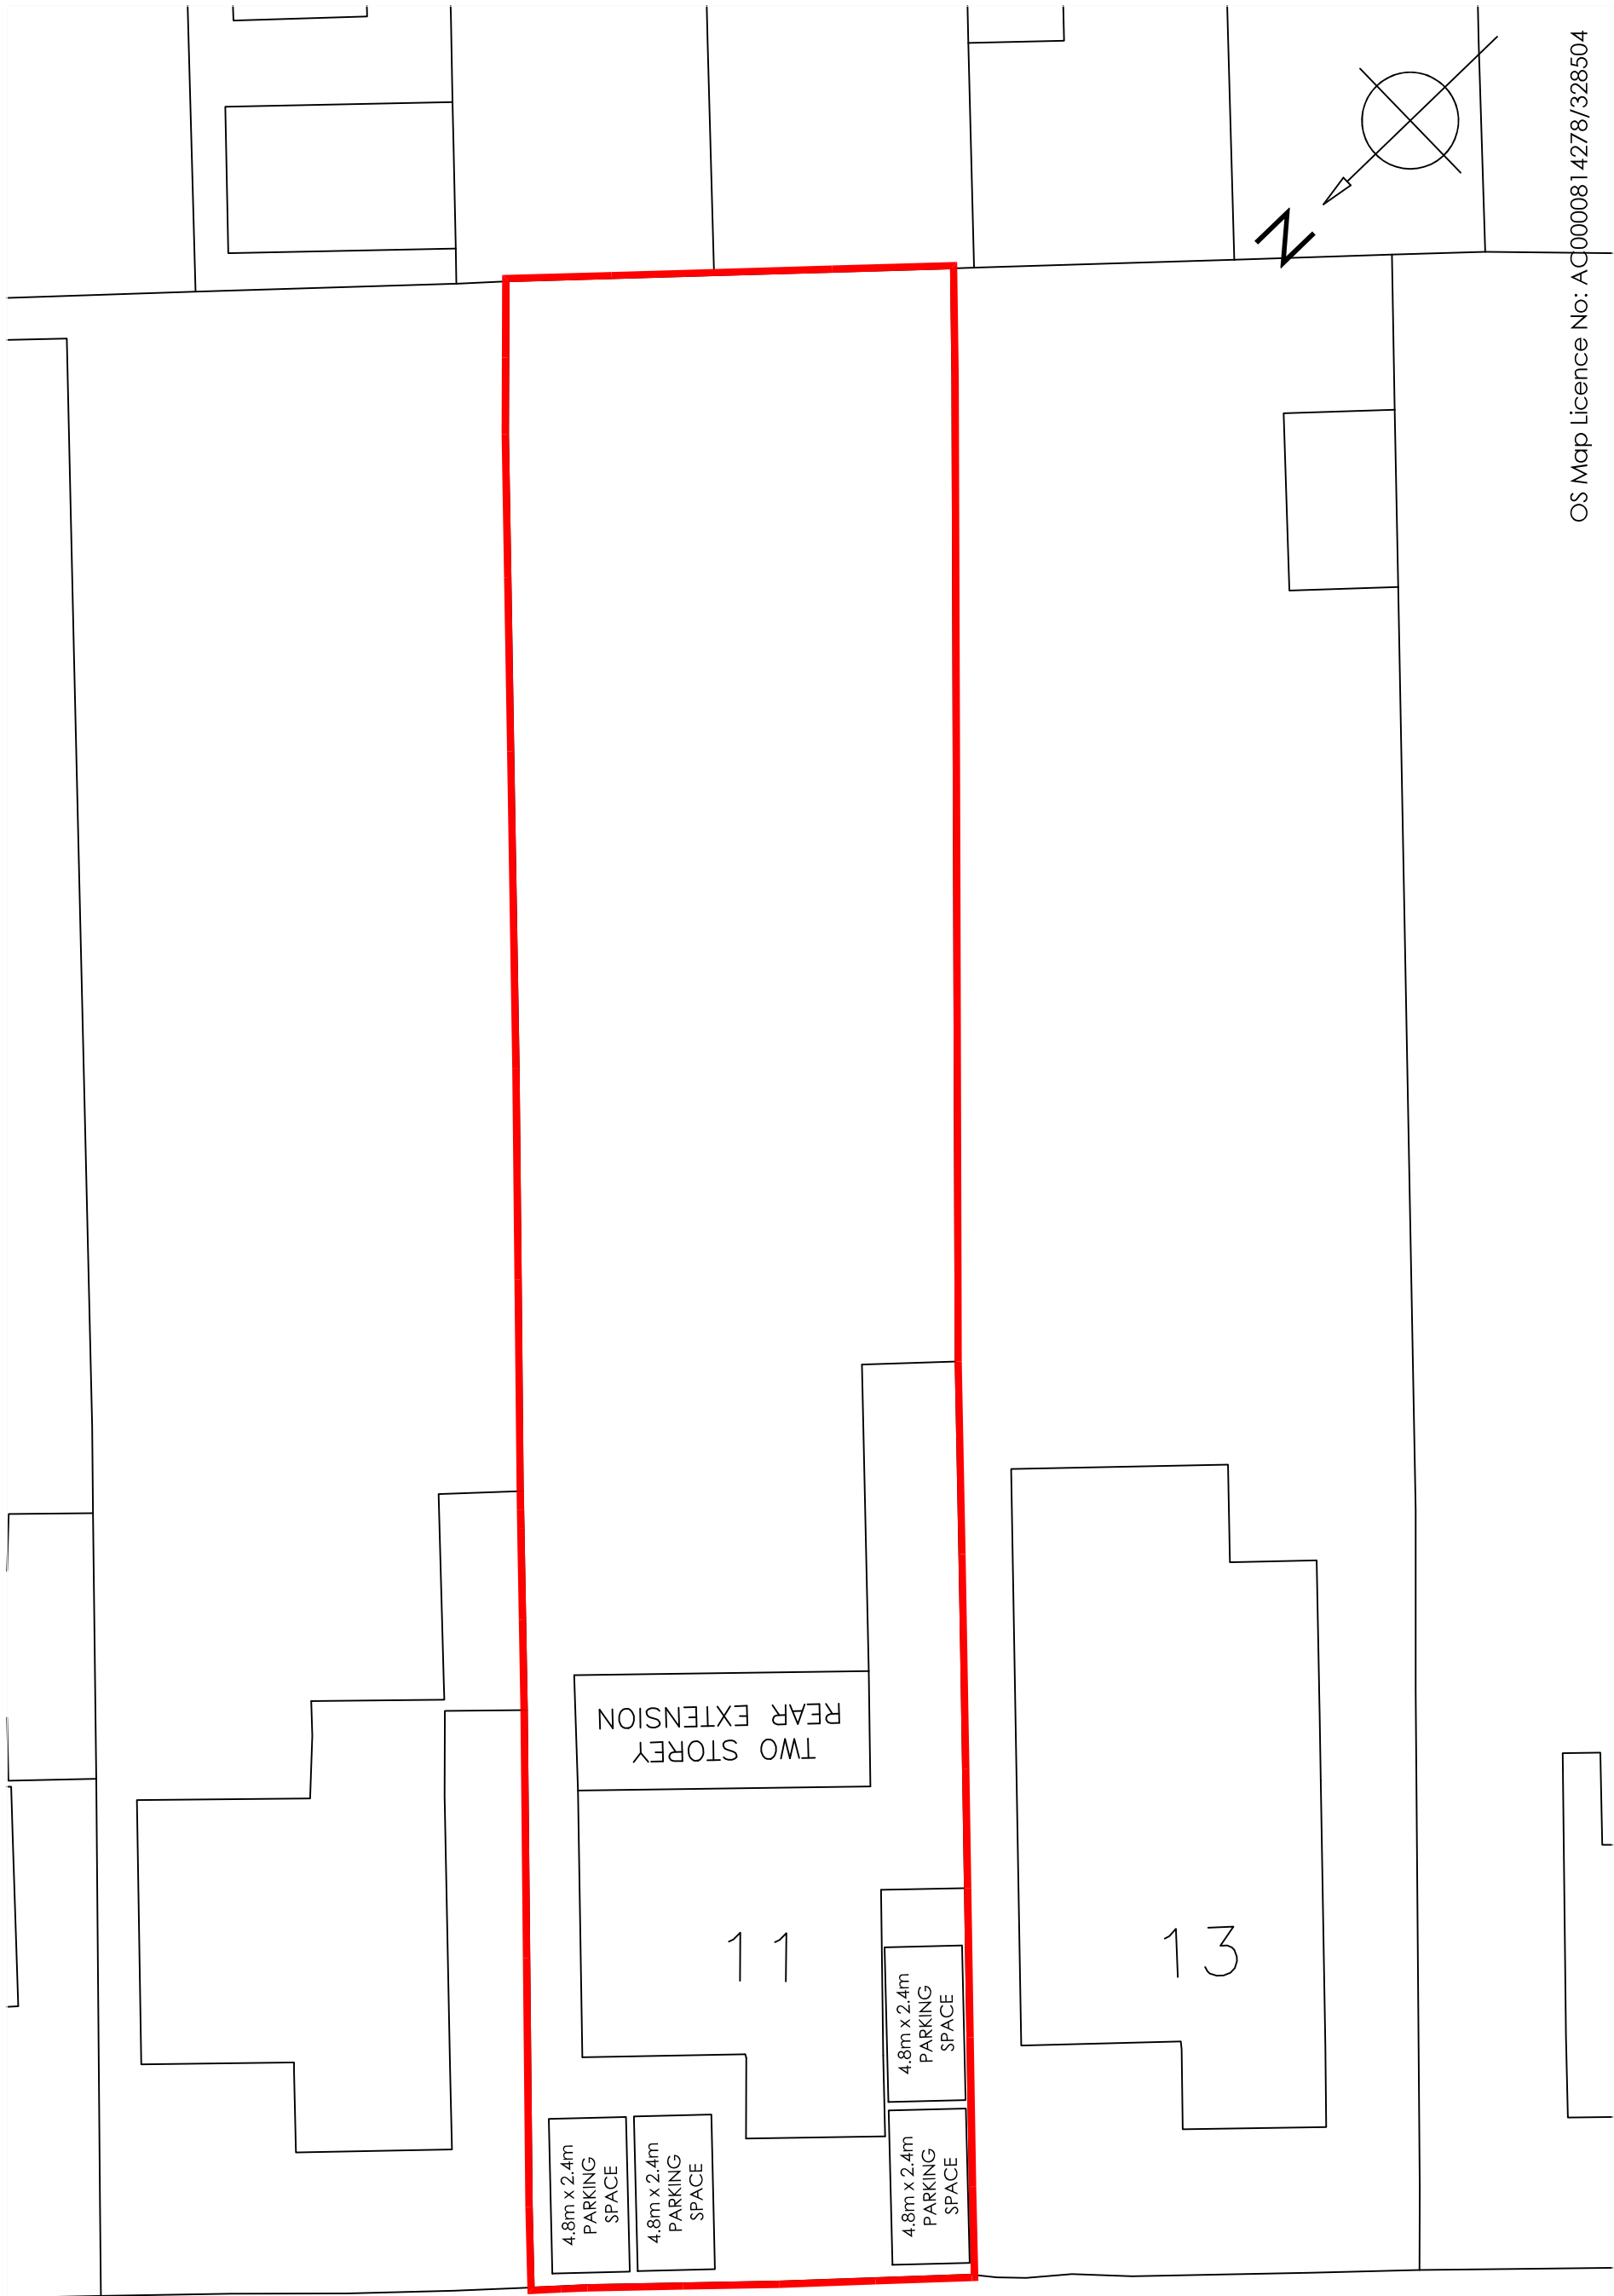


OS Map Licence No: AQ0000814278/328504

Copyright is reserved by NOW Survey and is issued on the condition that it is not copied or disclosed by or to any unauthorised persons without prior consent in writing from NOW Survey.
All dimensions to be checked on site
All structural elements to be specified by a suitably qualified structural engineer.

REV	DESCRIPTION
-	Initial design

DRAWN	DATE	DESCRIPTION
GBS	XX.XX.24	

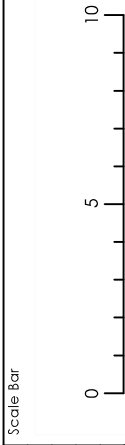

Drawing Ref	Scale at A1	Scale at A3	Date	Drawn by
BCHWD11 09	N/A	1:200	27 FEB 2024	GBS

11 Beechwood Ave
Waterlooville
Hampshire
PO7 7LR

Chartered Surveyors
4 Meeting House Lane
Ringwood
Hampshire BH24 1AY
Tel 0345 050 0022
www.now-survey.com