120 E 140 E 160 E 180 E 200 E 220 E 240 E

540 N 520 N 500 N 480 N 460 N

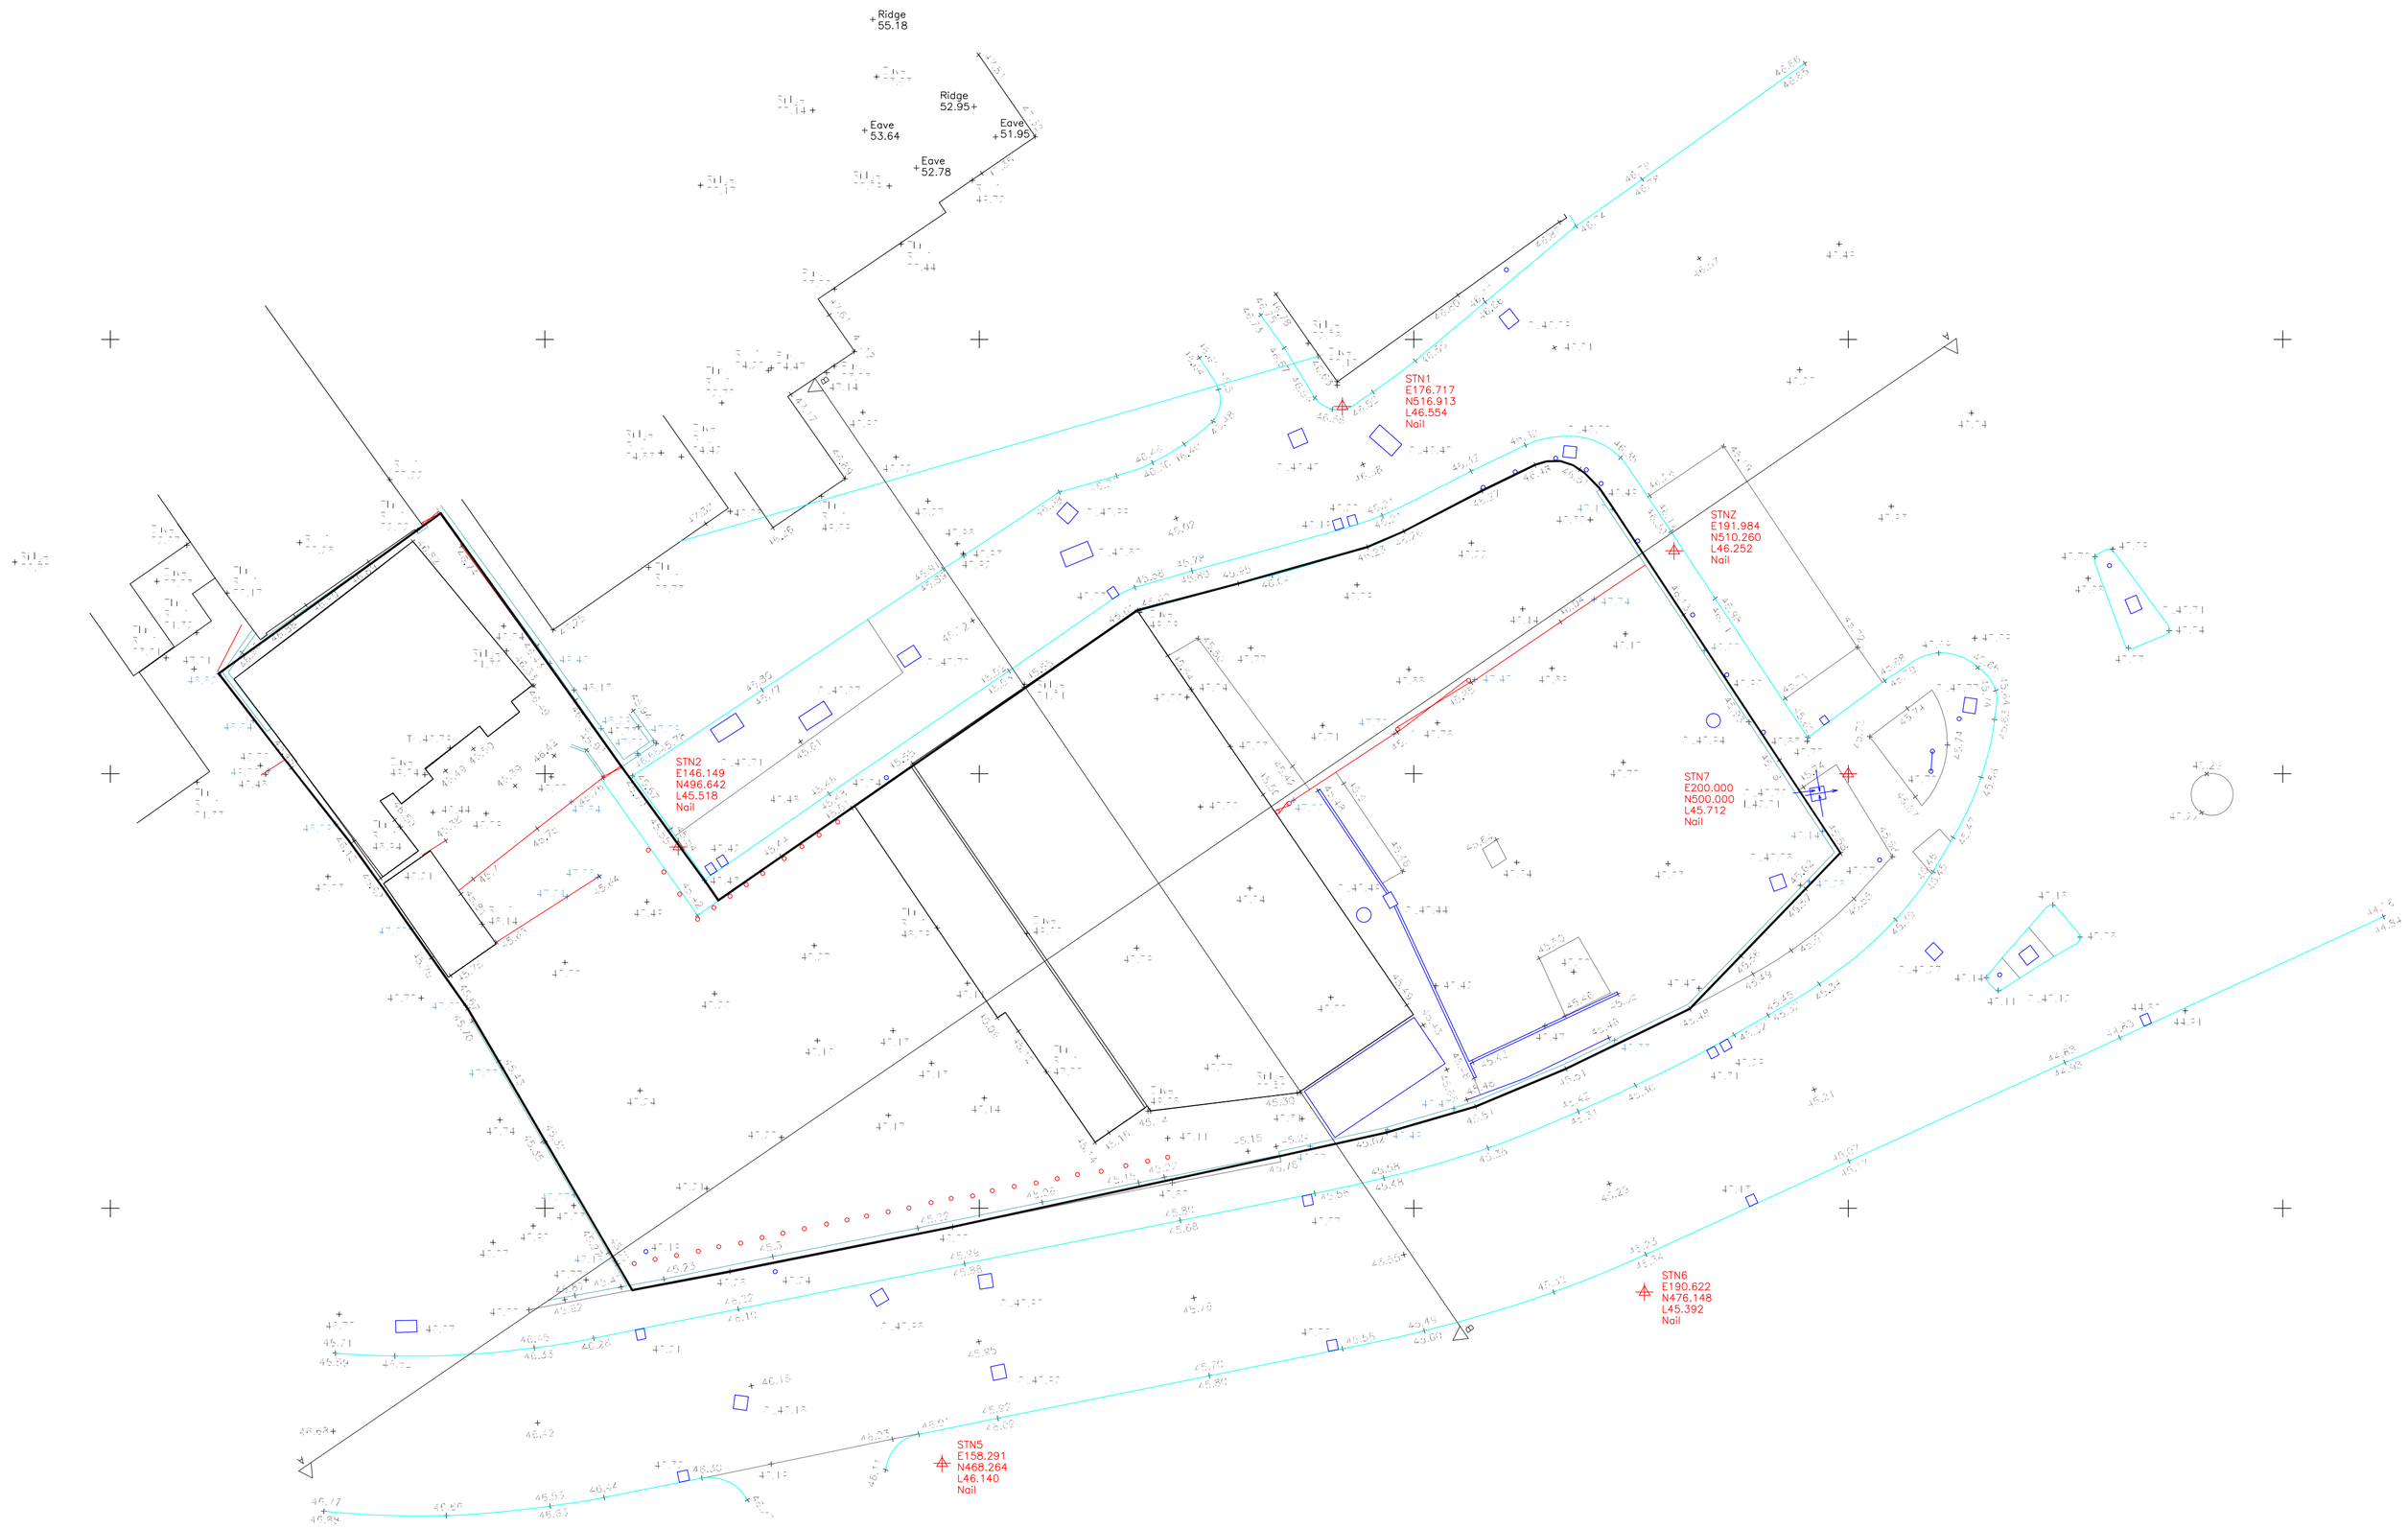

NOTES

THIS DRAWING IS NOT TO BE SCALED.
THE GENERAL CONTRACTOR IS TO CHECK ALL DIMENSIONS AND NOTIFY THE DESIGNERS OF ANY DISCREPANCIES OR OMISSIONS.

N
W E
S
Indicative

GRID ARBITRARY

LEVELS RELATED TO OSBM
Pillar on Wall, No.31 Stakes Hill Road. Value: 44.55m

DATE	REVISIONS

ABBREVIATIONS FOR SITE SURVEYS

ATM - Traffic Management
BO - Bollard
BB - Beacon Beacon
PL - Personal Light
CATV - Cable TV
CL - Cover Level
CPS - Concrete Paving Stones
DK - Drop Kerb
Elec - Electricity
EP - Electricity Pole
FDP - Foul Down Pipe
FH - Fire Hydrant
FW - Foul Water
G - Gully
GM - Gas Meter
GV - Gas Valve
IC - Inspection Cover
IL - Invert Level
LB - Letter Box
LP - Lamp Post
MB - Multi Bole
MH - Man Hole
Mkr - Marker Post
MS - Mile Stone
NB - Notice Board
NFI - No Further Information
P - Post
PB - Post Box
RE - Reading Eye
RL - Road Line
RNB - Road Name Board
RS - Road Sign
RSC - Rolled Steel Column
RSJ - Rolled Steel Joist
RWP - Rain Water Pipe
SC - Sump Cover
SL - Sump Level
SP - Sign Post
STP - Stand Pipe
SV - Stop Valve
SWG - Storm Water Gully
SW - Storm water
TCB - Telephone Call Box
TIC - Telecon Inspection Cover
TL - Traffic Light
TP - Telegraph Pole
UTL - Unable To Lift
VP - Vent Pipe
WM - Water Meter
WP - Waste Pipe

Fences & Walls
BW - Barbed Wire
CB - Close Boarded
CI - Corrugated Iron
CL - Chain Link
CP - Chestnut Paling
IR - Iron Railing
Lat - Lattice
PC - Post & Chain
PR - Post & Rail
PW - Post & Wire
RW - Retaining Wall

BROWNING
SURVEY & MAPPING
12 MOLLISON RISE
WHITELEY
FAREHAM
PO15 7JX
TEL: 07702 332181

© COPYRIGHT

CLIENT
MR MARTYN TODD

PROJECT
LAND AT VICTORIA ROAD
WATERLOOVILLE
HANTS
PO7 7ET

TITLE
SITE SURVEY

SCALE 1:200 @ A1

DATE OCTOBER 2020 | DRAWN PSB

DRG No. 20-102-01 | REV.