


Suggested Eaves & Lantern Upstand Insulation Continuity Details

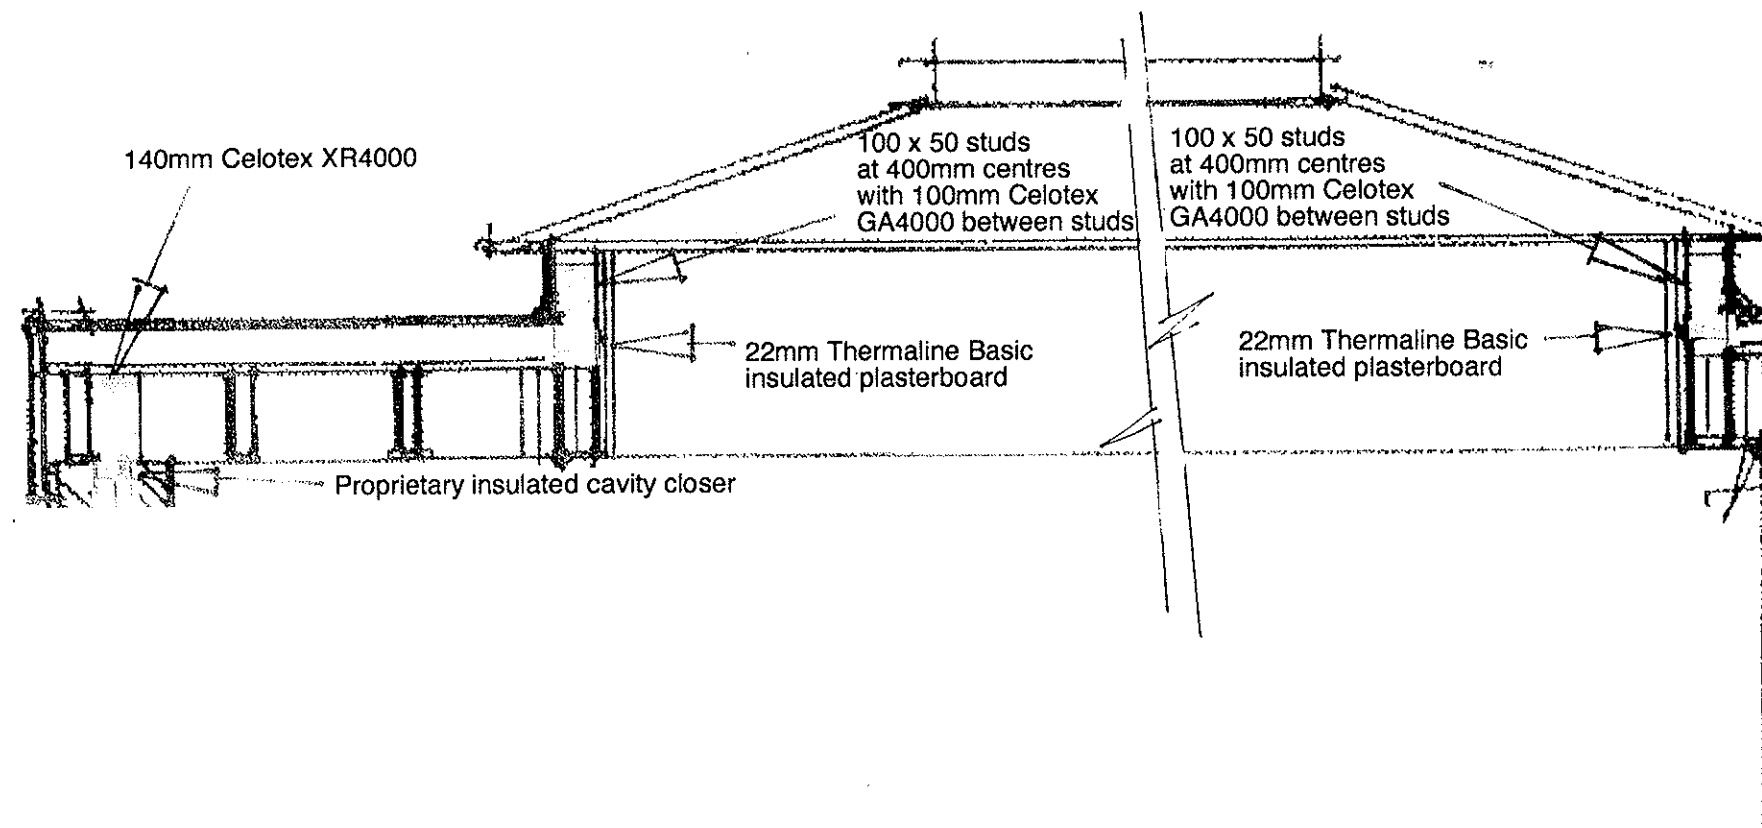

**PROPOSED SINGLE STOREY SIDE ADDITION.
26, DANCES WAY, HAYLING ISLAND, HANTS.
FOR E. DEMETRIOU.**

NOT TO SCALE