



All trees to be retained



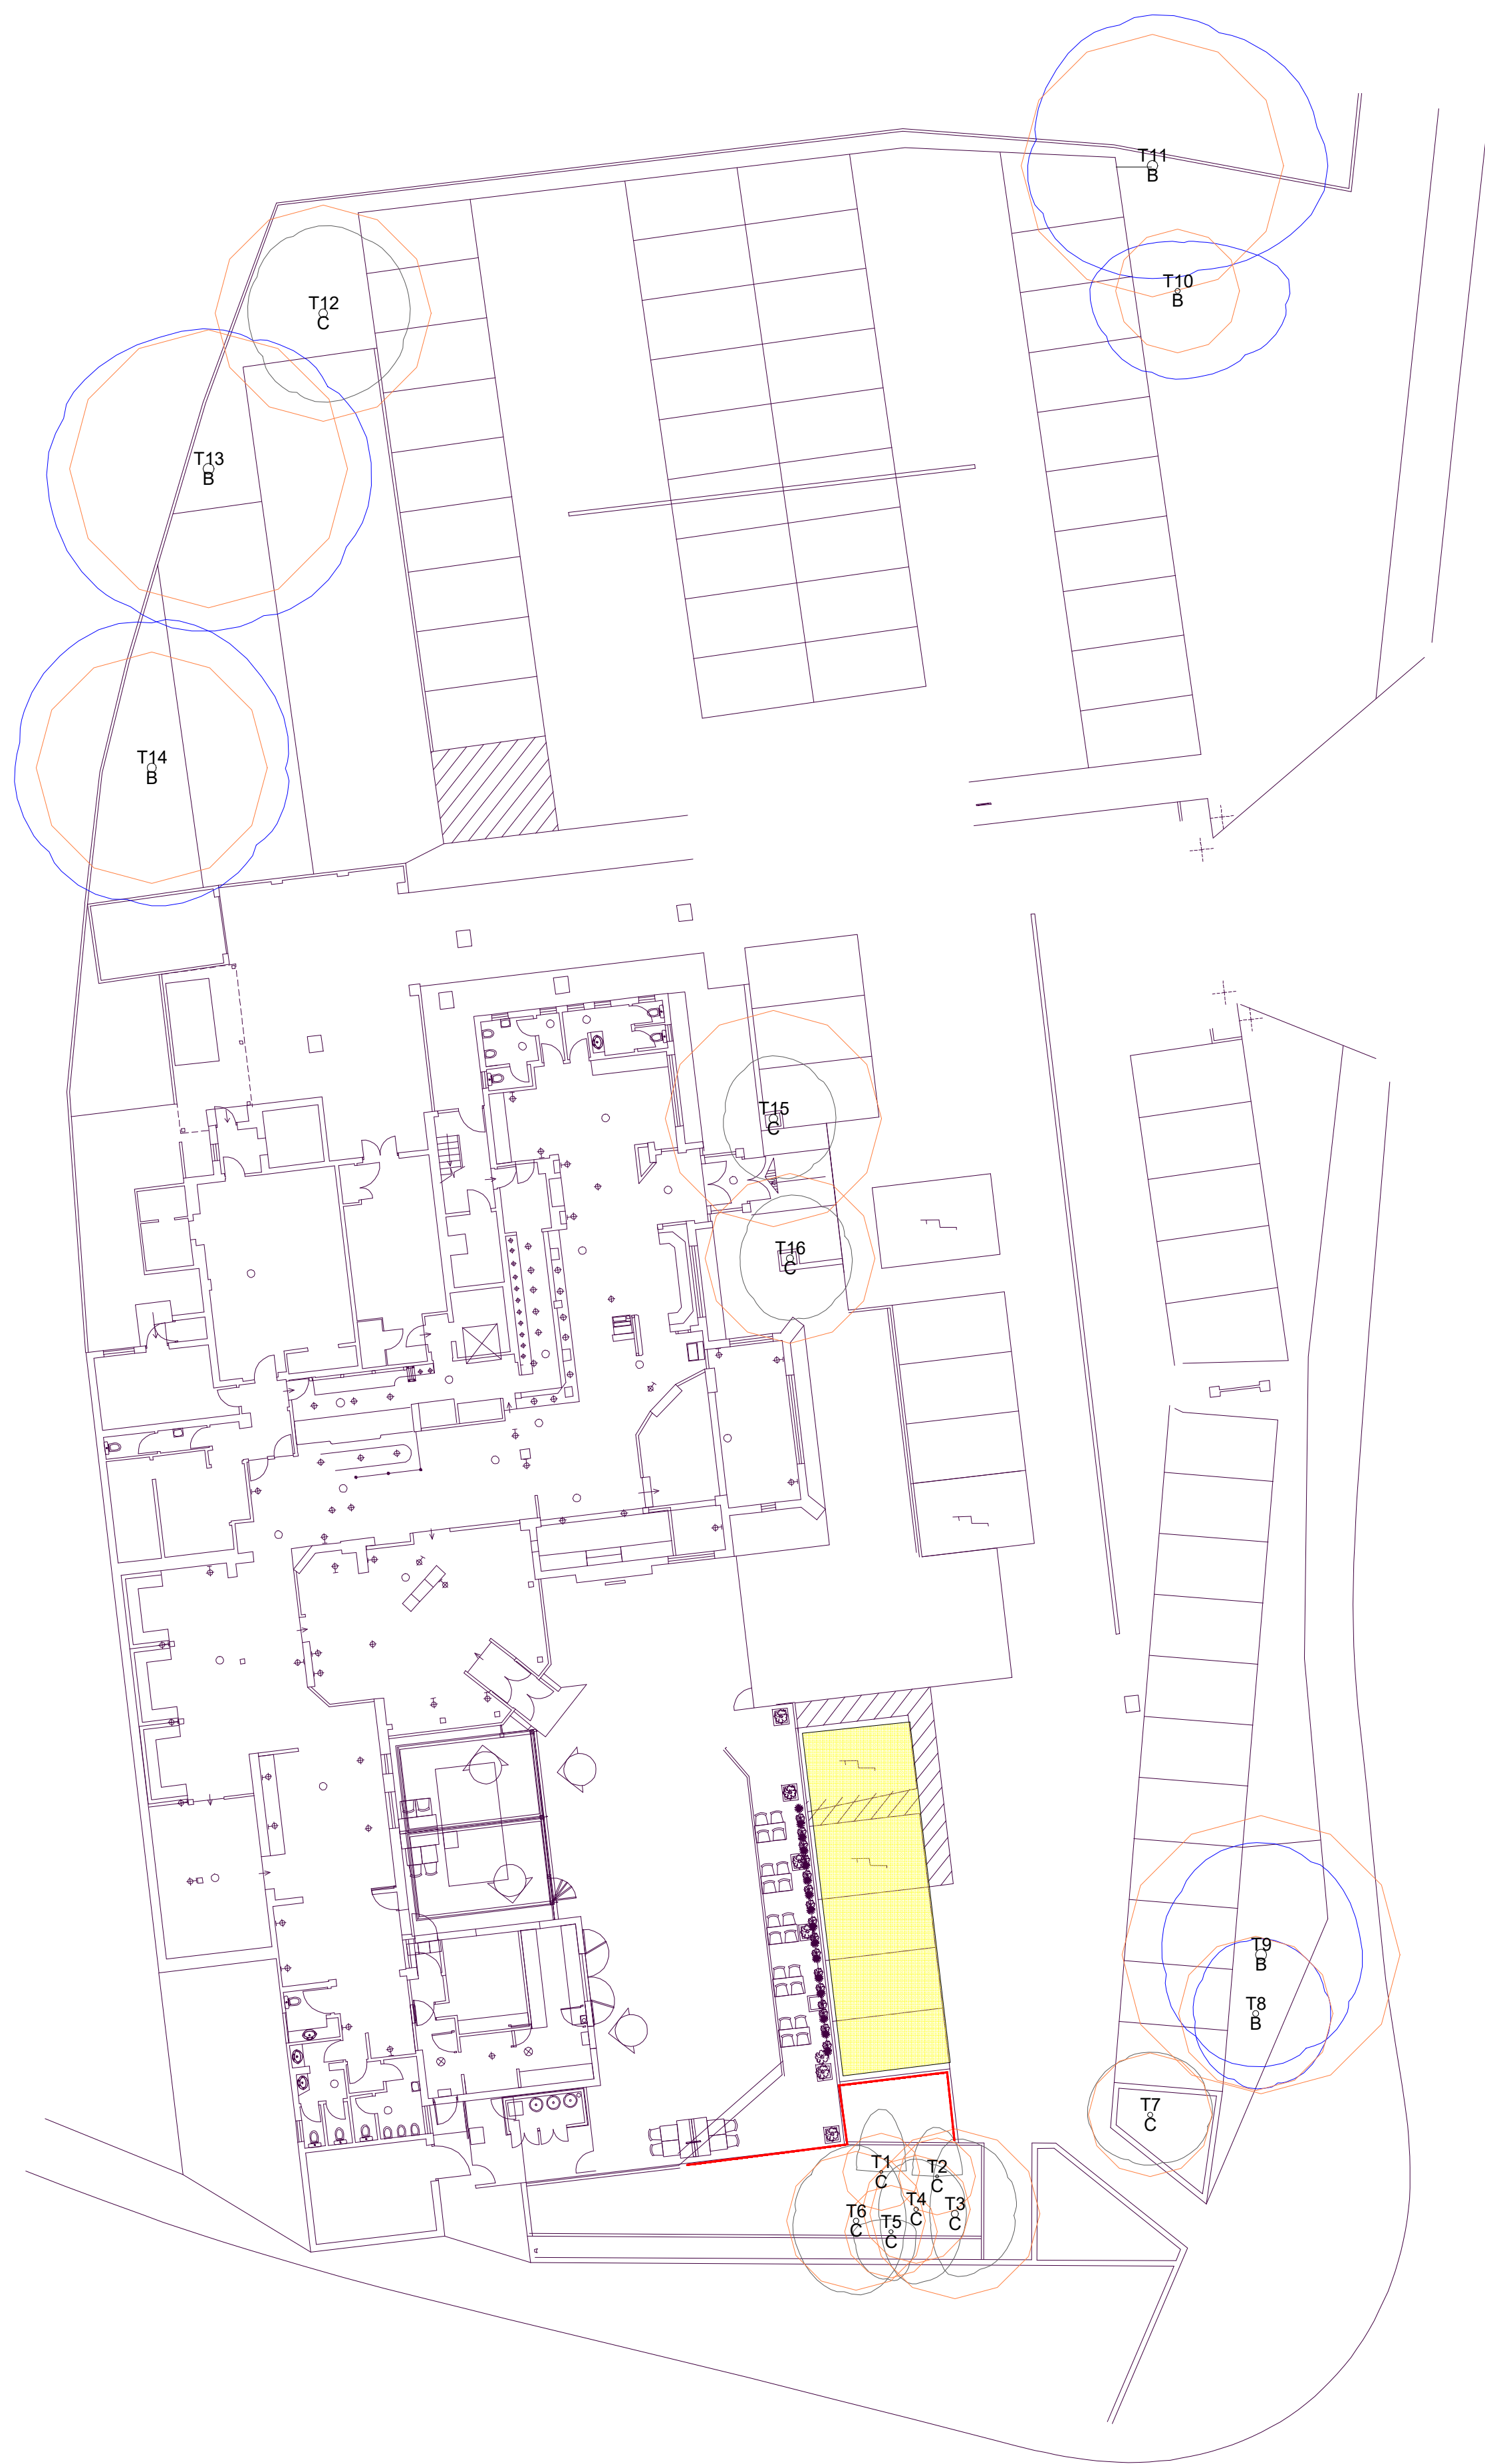


Tree Protection Barriers - Specification

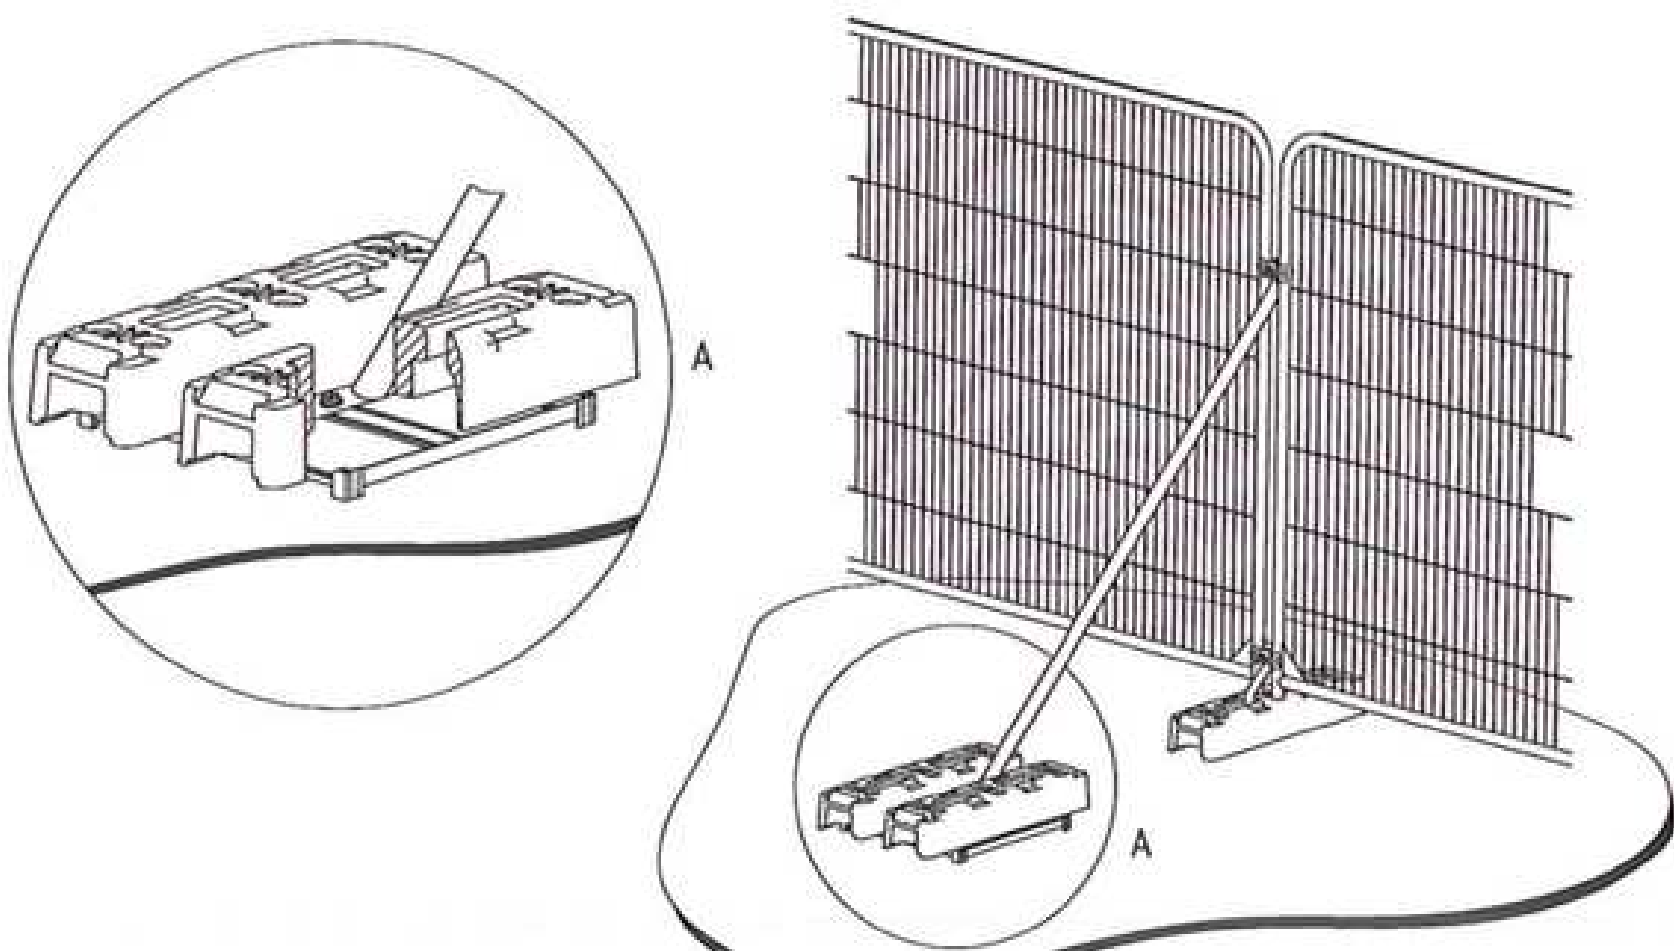

Specification:

- 1. Two metre tall weld mesh panels secured on rubber or concrete feet.
- 2. Panels joined together using and minimum of two anti-tamper couplers secured in a way that they can only be removed from the inside.
- 3. Distance between the couplers should be at least 1m and uniform throughout fence.
- 4. Panels to be supported on the inside by stabiliser struts.

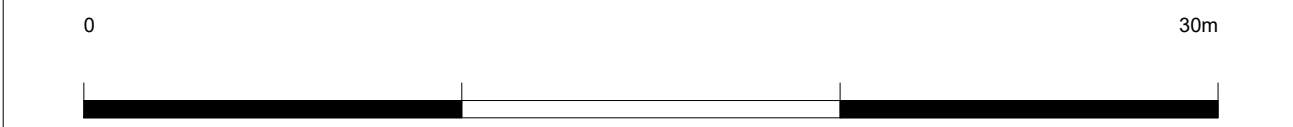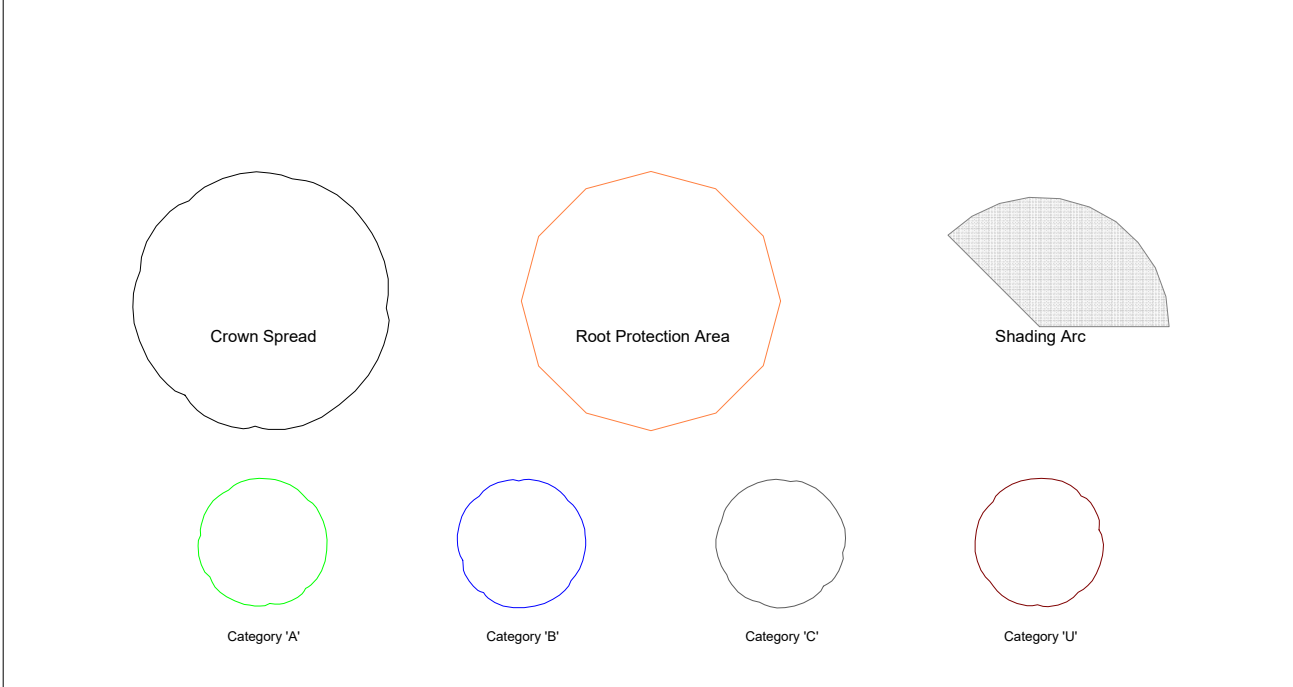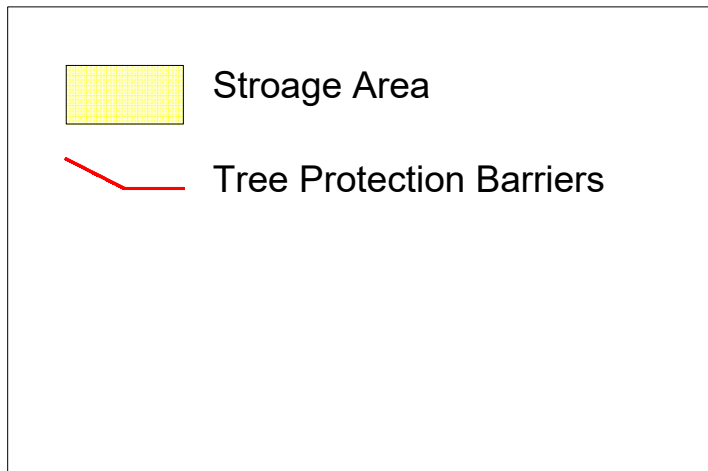

Eden Arboriculture Ltd

www.edentreesurveys.co.uk

Tel: 01902 475 001

Tree Protection Plan

SCALE : 1 : 200 @ A1	DATE : 25/10/2022	
EA-2022-129 (TPP) The Barley Mow, Manor Road, Hayling Island PO11 0EZ		

Base plan supplied by the client