


Drawing Title: Site Plan showing location of Car Port to 27B Queens Road, PO7 7SB.

Note: Site Plan is an extract from HBC Comments Statement to Martin Morris Appeal.

Key: Car Port location ; size 7.40m wide x 5.20m deep x 3.50m high.

TPO's (Tree Protection Orders) for Trees: T4 Oak; T10 Silver Birch; T6 Oak (Please see Tree Preservation Order 1629 as attached)

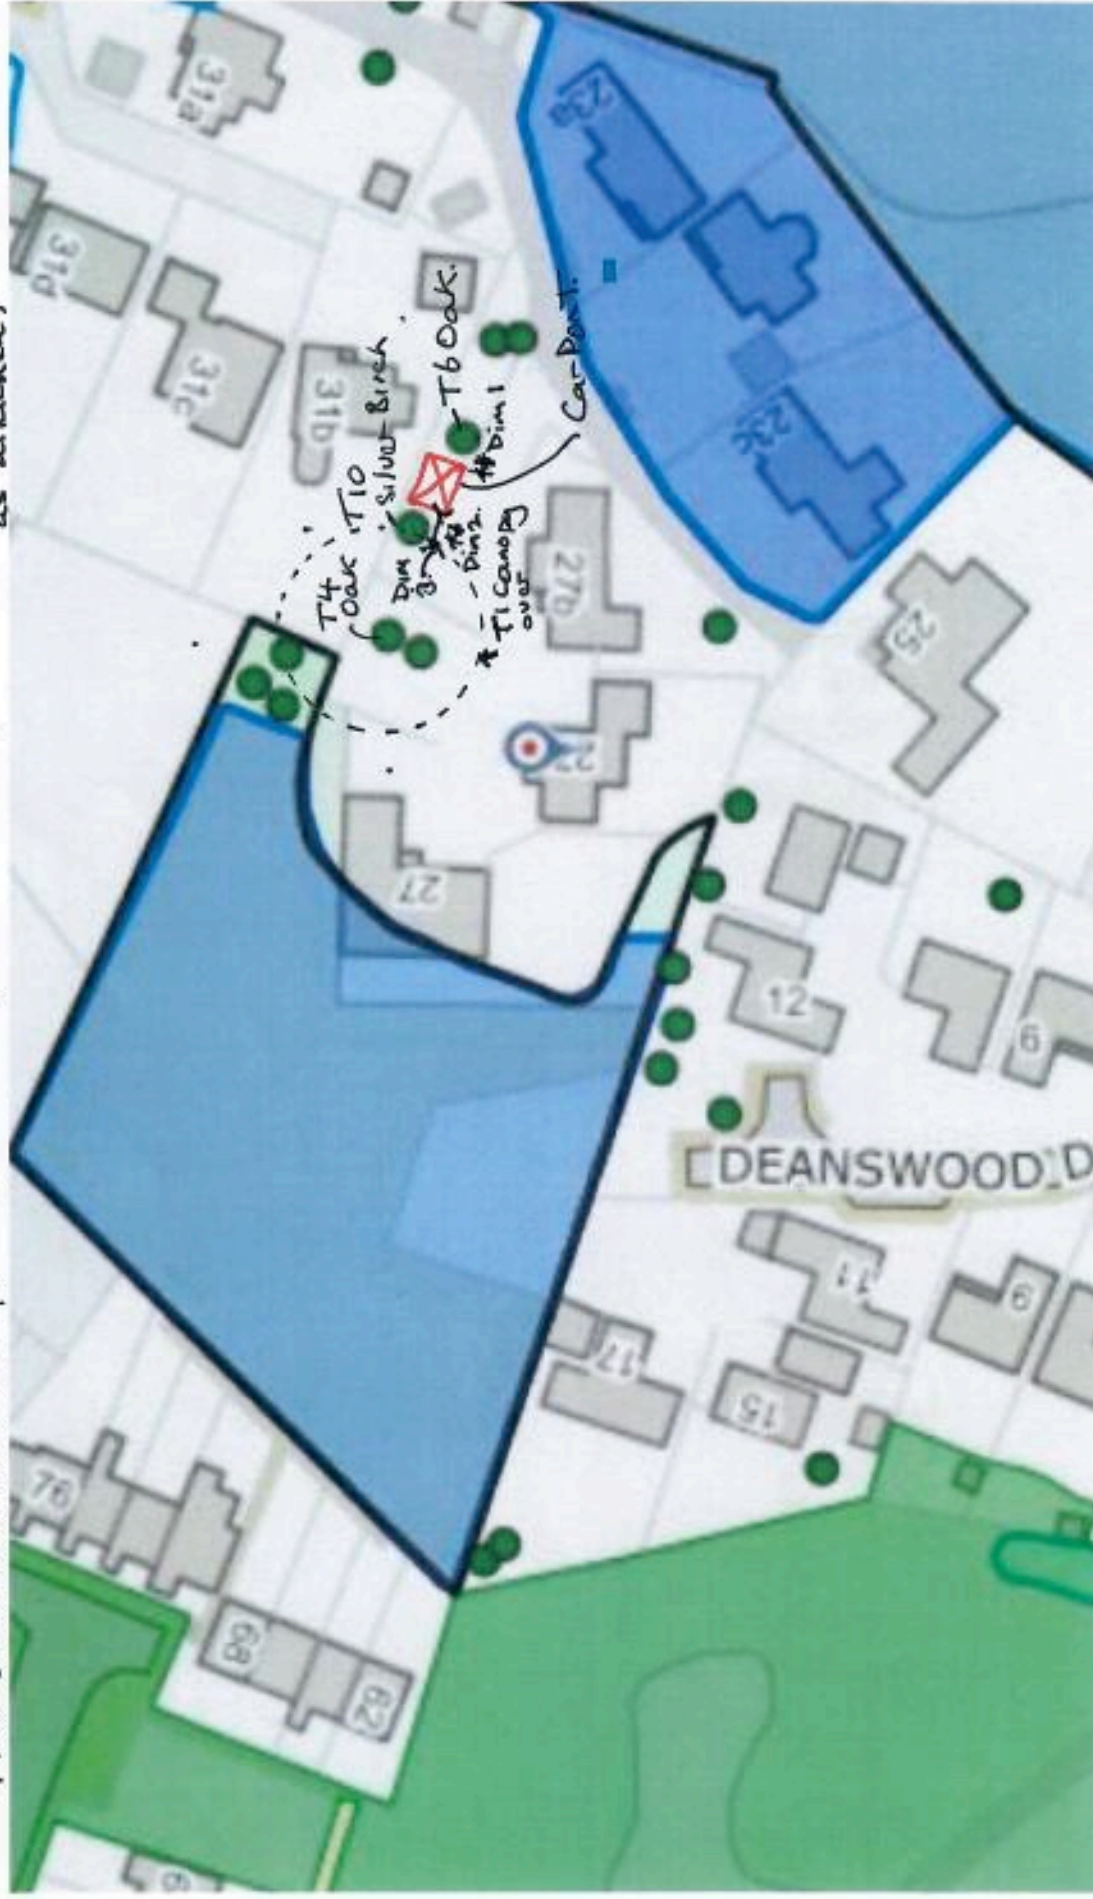

Please note following dimensions:

- Dim 1 : From Car Port East side to T6 Oak. - 1.0m
- Dim 2 : From Car Port West side to T10 Silver Birch - 0.5m
- Dim 3 : From Car Port West side to T4 Oak Canopy - 2.0m.

~~APPENDIX H~~
APPENDIX H