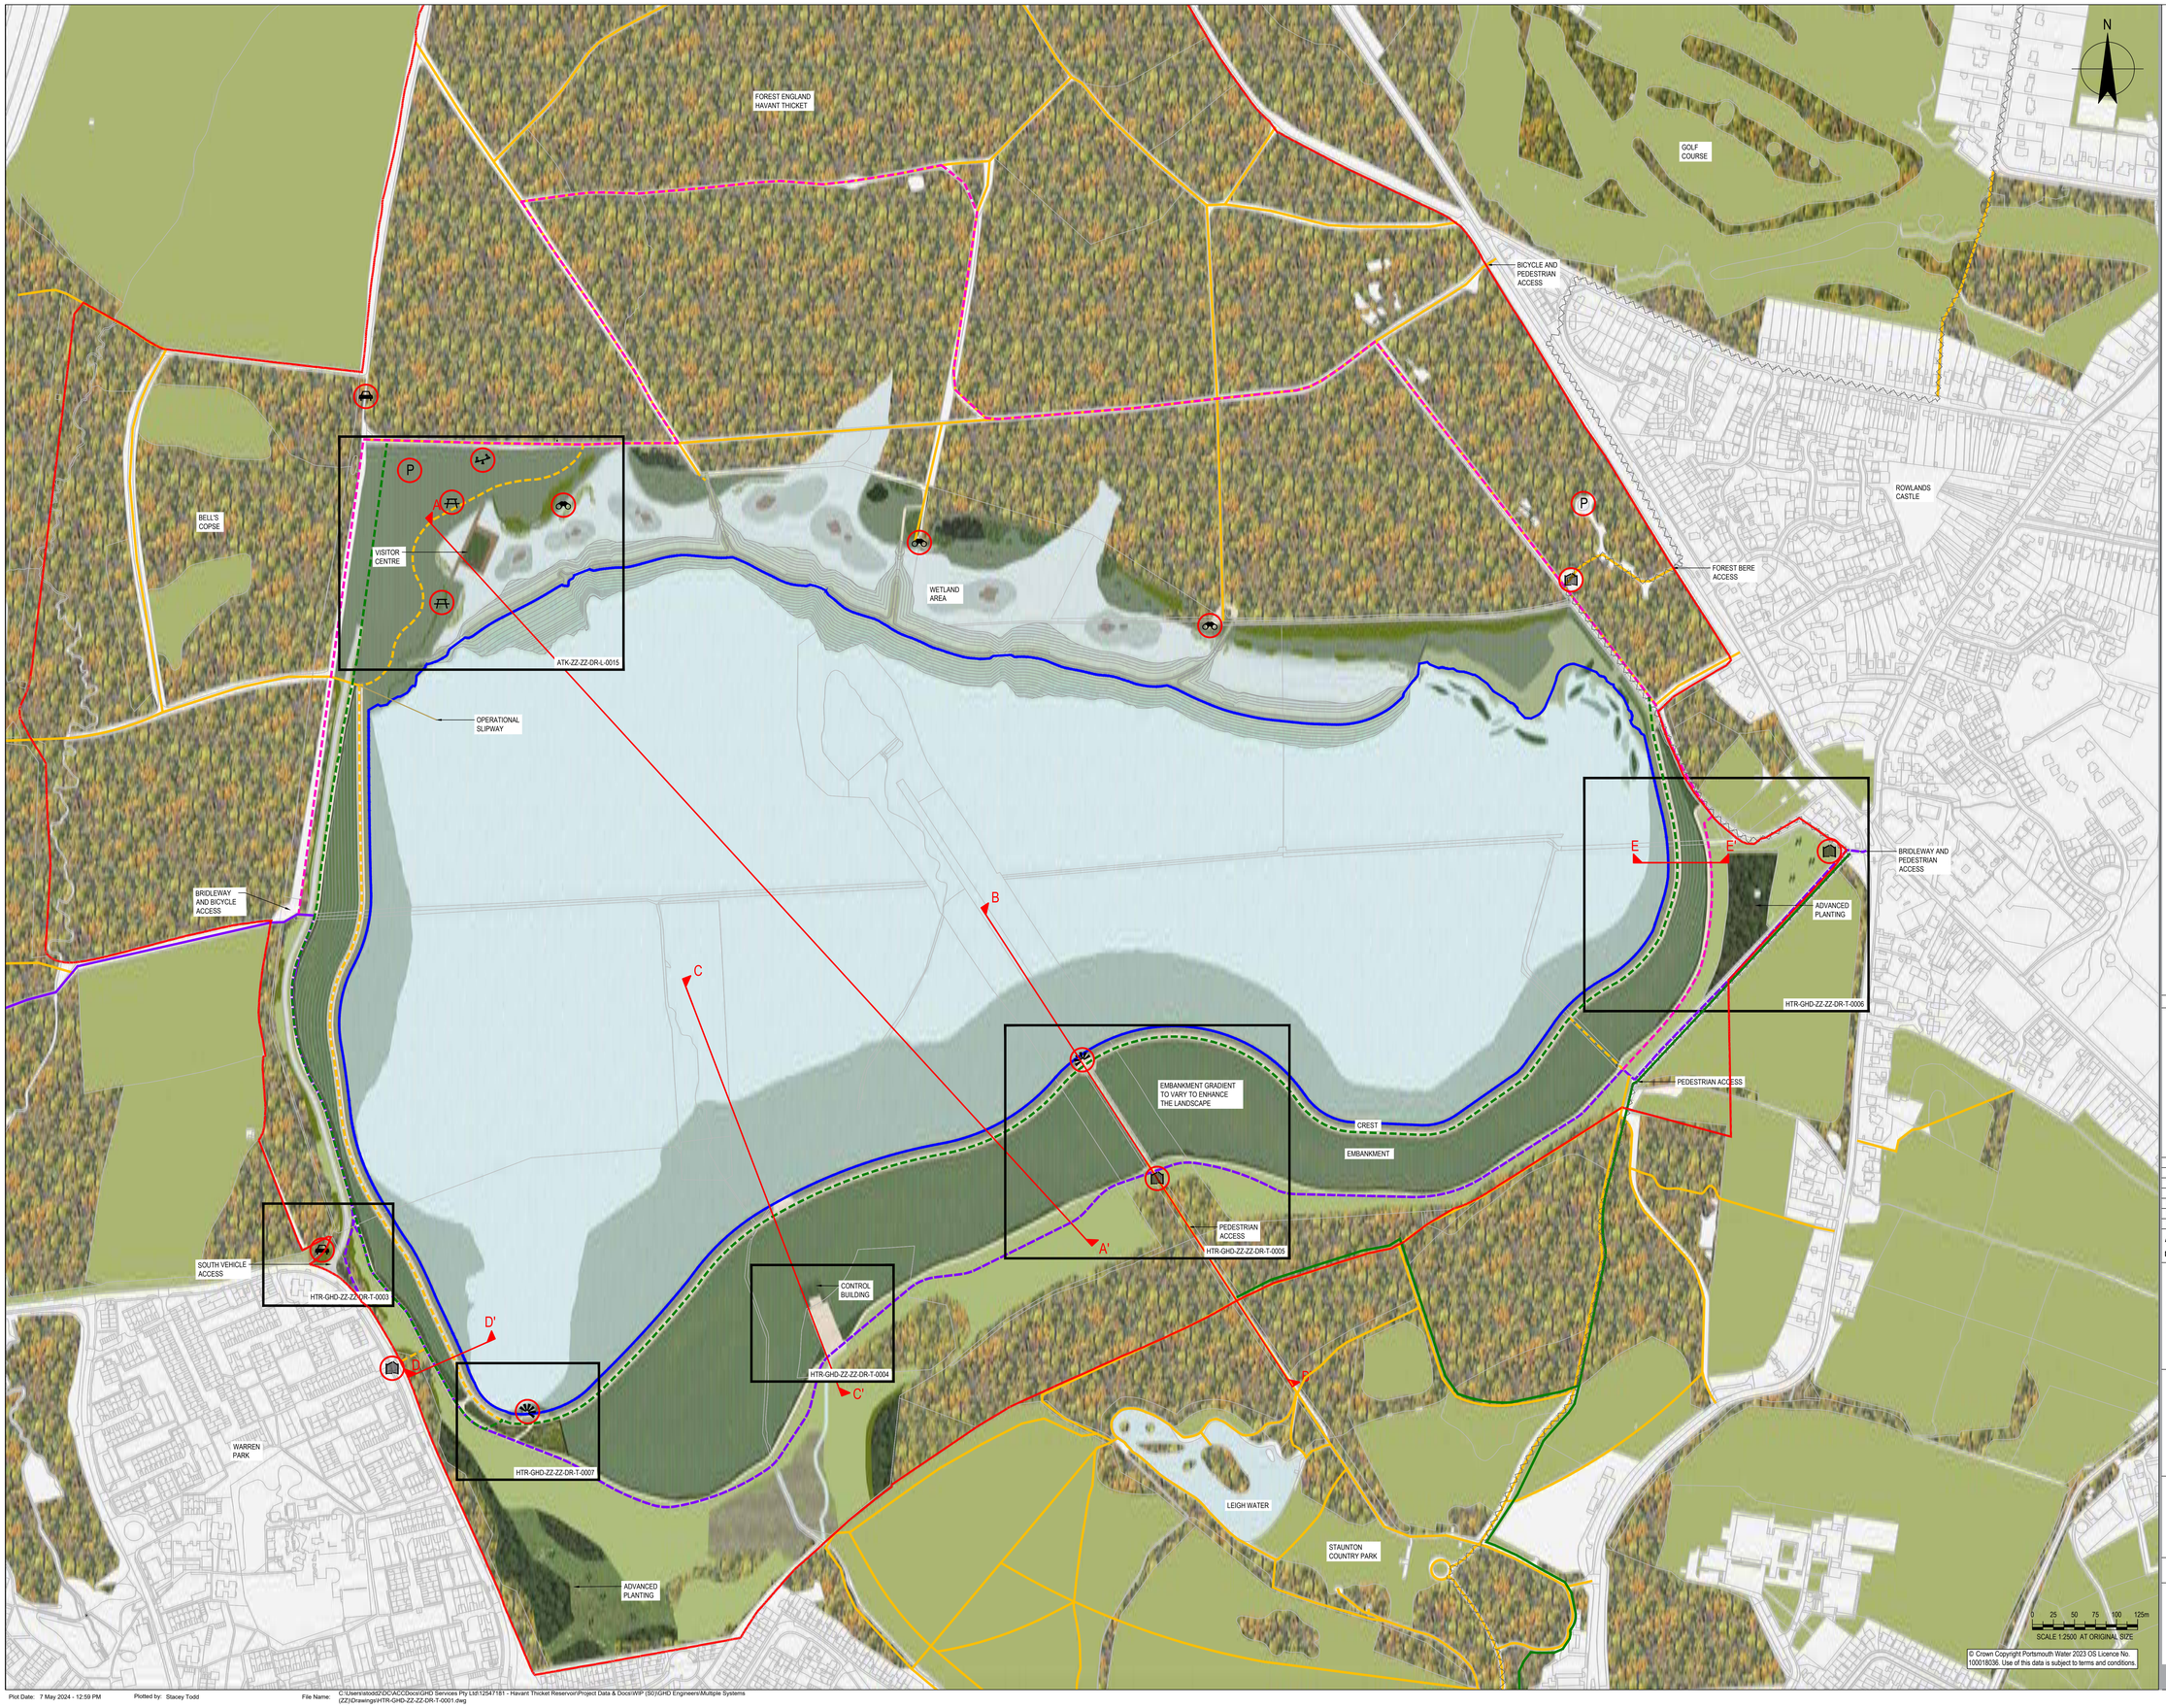

© Crown Copyright Portsmouth Water 2023 OS Licence No. 100018036. Use of this data is subject to terms and conditions.

NOTES

1. ALL DIMENSIONS ARE IN MILLIMETRES UNLESS NOTED OTHERWISE (UNO).
2. ALL LEVELS ARE IN METRES TO ORDNANCE DATUM UNO.
3. TWL = TOP OF WATER LEVEL

Key

- Application boundary
- 39.5 contour - top water level for main reservoir

Existing

- Woodland
- Permissive path - pedestrian use
- Bridleway - pedestrian, cycle and equestrian use
- Long distance path
- Cycle path

Proposed

- Permissive path - pedestrian use
- Bridleway - pedestrian, cycle and equestrian use
- Path - pedestrian and cycle use
- Temporary bridleway diversion
- Bird watching
- Children's playground
- Picnic area
- Viewing Point
- Car park
- Vehicle access point
- Entrance point
- Woodland
- Wet woodland
- Scrub regeneration
- Native hedgerows
- Wet grassland
- Wildflower grassland
- Rush pasture
- Wetlands
- Reservoir

REFERENCE DOCUMENTS AND DRAWINGS

PLEASE REFER TO:
HTR-GHD-ZZ-ZZ-DR-T-0004 - LANDSCAPE PLAN - CONTROL HOUSE
HTR-GHD-ZZ-ZZ-DR-T-0005 - LANDSCAPE PLAN - AVENUE
HTR-GHD-ZZ-ZZ-DR-T-0006 - LANDSCAPE PLAN - GIPSIES PLAIN
HTR-GHD-ZZ-ZZ-DR-T-0007 - LANDSCAPE PLAN - VIEWING PLATFORM
HTR-GHD-ZZ-ZZ-DR-T-0008 - 0010 - MAIN EMBANKMENT SECTIONS A-A' TO E-E'

Rev	Description	Checked	Approved	Date
P02	FOR APPROVAL	SWG	SWG	15/04/2024
P01	FOR COMMENTS	SWG	SWG	09/04/2024

Author LS Drafting Check ST
Designer LS Design Check ST

Telephone: Havant (023) 9249 9888
Fax: Havant (023) 9245 3632
Website: www.portsmouthwater.co.uk
Registered Office: PO Box 8 West Street
Havant Hampshire PO9 1LG
REGISTERED IN ENGLAND No. 2536455

Portsmouth Water

Future Water MJJV Ltd

GHD

Project No. 12547181

Client PORTSMOUTH WATER

Project HAVANT THICKET RESERVOIR

Status FOR APPROVAL

Status Code S4

Drawing Title RESERVOIR OUTLINE MASTERPLAN

Size A0

Drawing No. HTR-GHD-ZZ-ZZ-DR-T-0001

Rev P02