



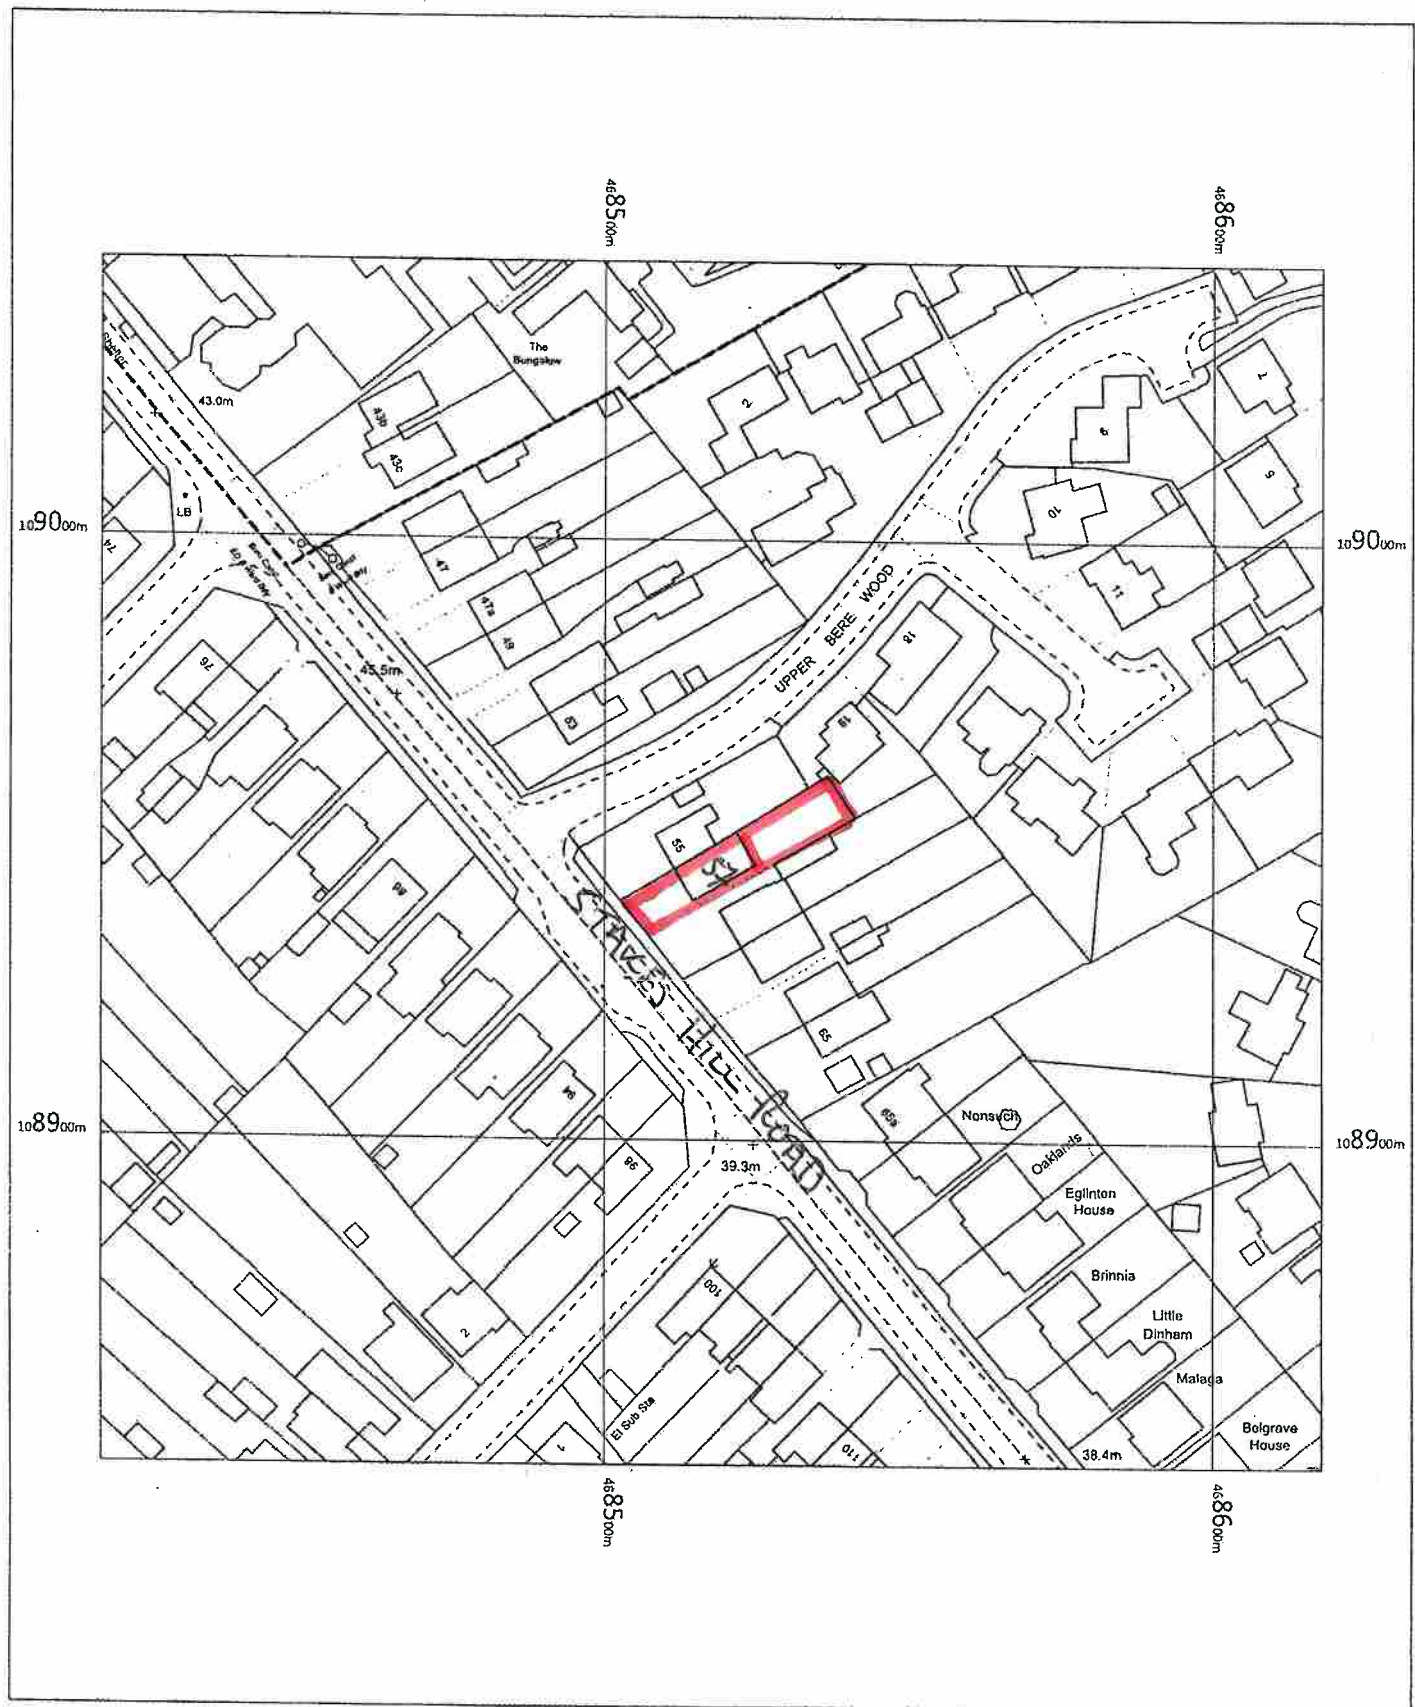

57 STAKES HILL ROAD
 WATERLOOVILLE
 HAMPSHIRE
 PO7 7LD
 LOCATION PLAN

OS MasterMap 1250/2500/10000 scale
 Thursday, September 28, 2017, ID: BW1-00658102
www.blackwellmapping.co.uk
 1:1250 scale print at A4, Centre: 468518 E, 108946 N
 ©Crown Copyright Ordnance Survey. Licence no. 100041041

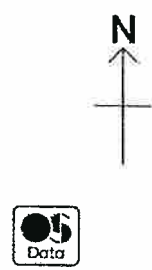

BLACKWELL'S
www.blackwellmapping.co.uk
 TEL: 0114 288 7658
maps.sheffield@blackwell.co.uk