EXISTING ROOF

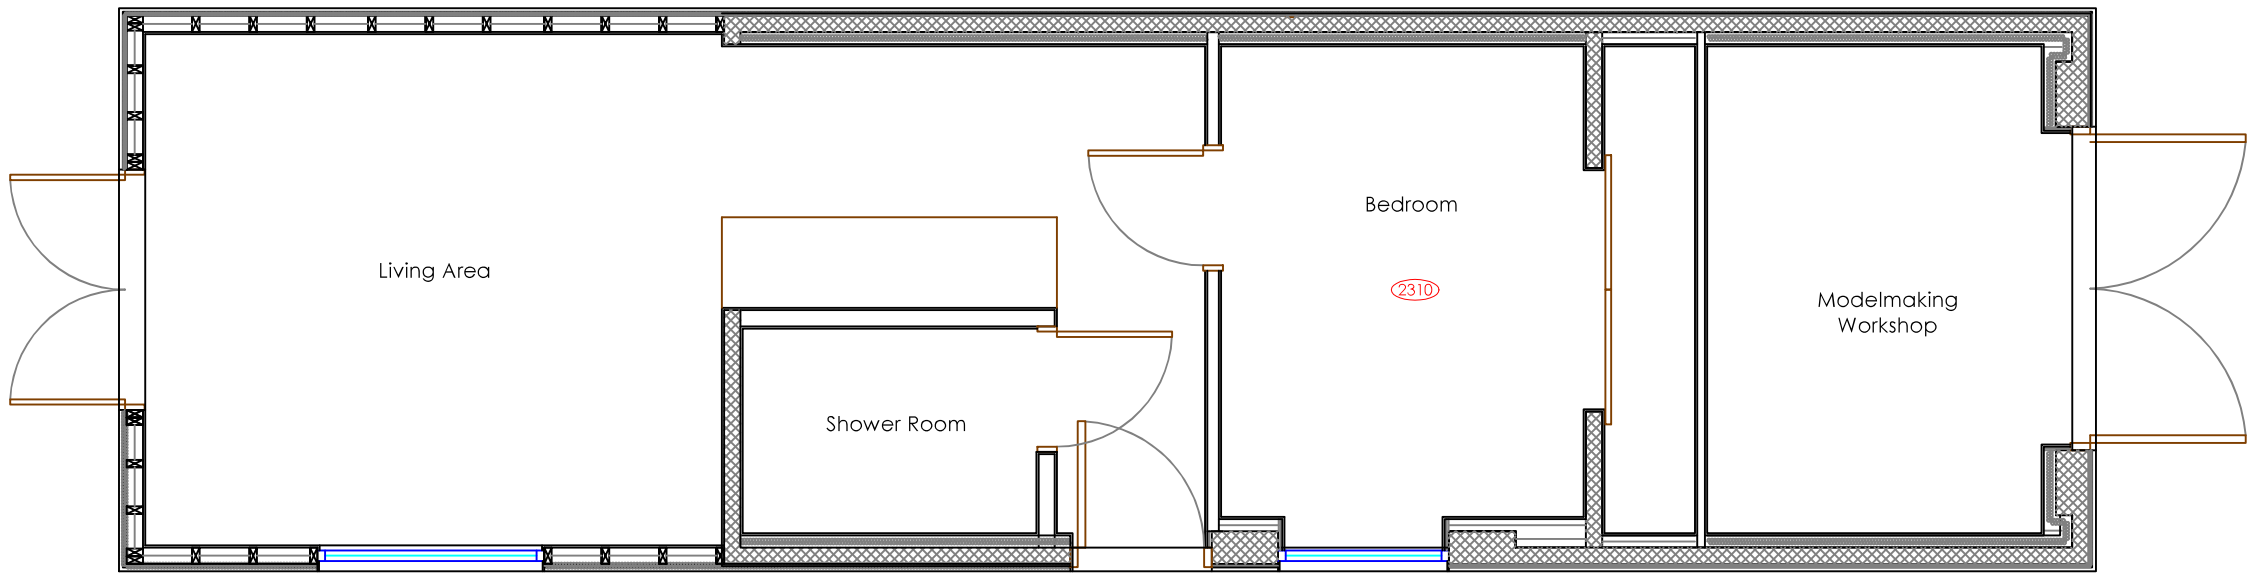


EXISTING GROUND FLOOR

Copyright is reserved by GBS Designs and is issued on the condition that it is not copied or disclosed by or to any unauthorised persons without prior consent in writing from GBS Designs.

All dimensions to be checked on site

All structural elements to be specified by a suitably qualified structural engineer.

| REV | DESCRIPTION | DRAWN | DATE |
|---|---|---|---|
| - | Initial design | GBS | 05.10.23 |

Scale Bar

0 1 2

Drawing Ref
3 FRANCIS 01

Scale at A1: N/A
Scale at A3: 1:50

Date
05 OCT 2023

Drawn by
GBS

Drawing Title
3 Frances Road,
Waterlooville,
Hampshire,
PO7 5HH

gbs designs
CAD - ARCHITECTURE - DESIGN
6 Shillinglee Waterlooville
Hampshire PO7 5RW
Tel 023 9225 8315
www.gbsimages.co.uk