


Havant Nursery fencing

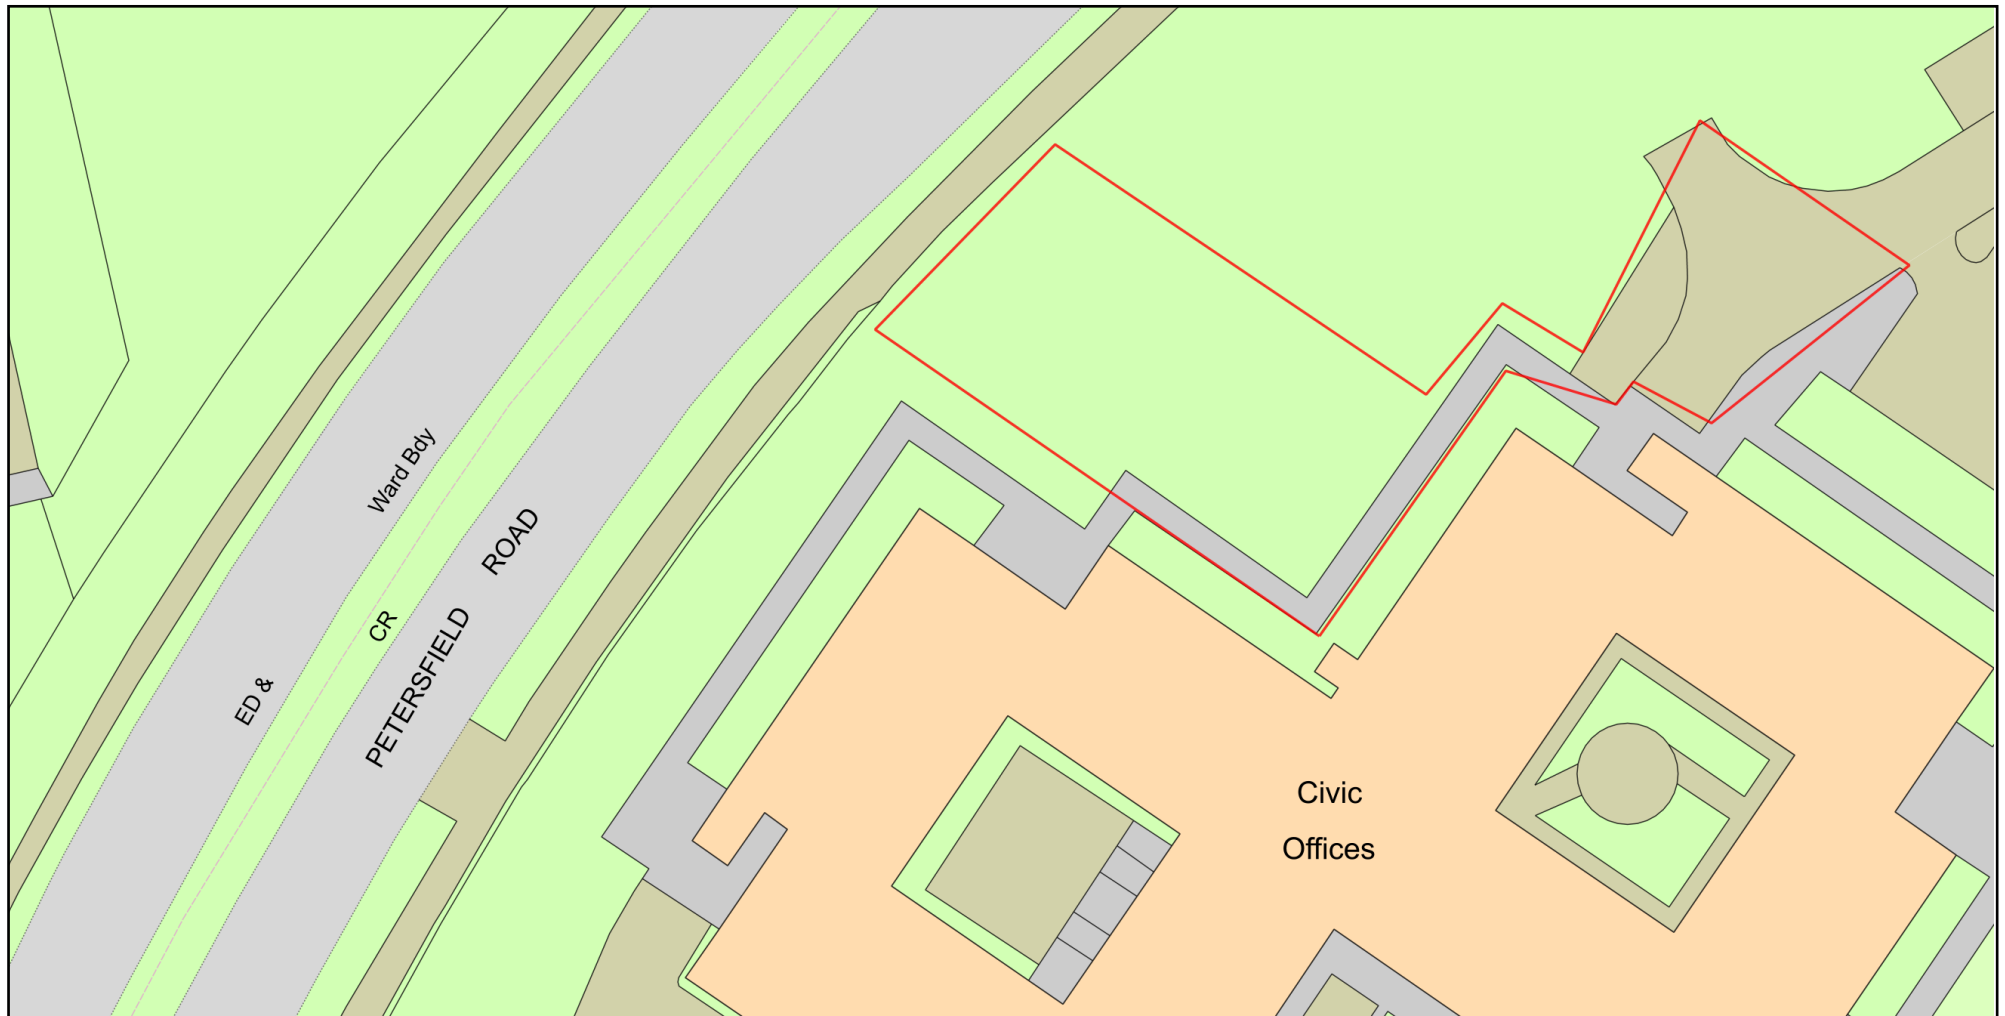

Plan Produced for: Growing Places

Date Produced: 22 Jan 2025

Plan Reference Number: TQRQM25022102845290

Scale: 1:500 @ A4

© Crown copyright and database rights 2023 OS 100042766

