




KEY

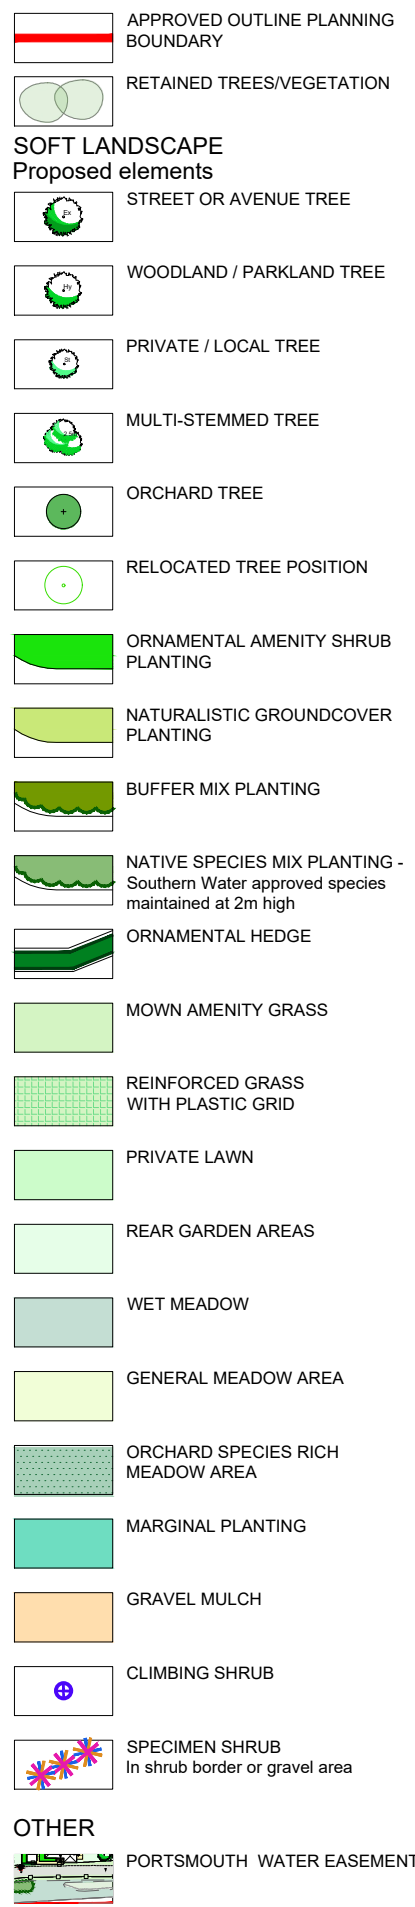

HARD LANDSCAPE

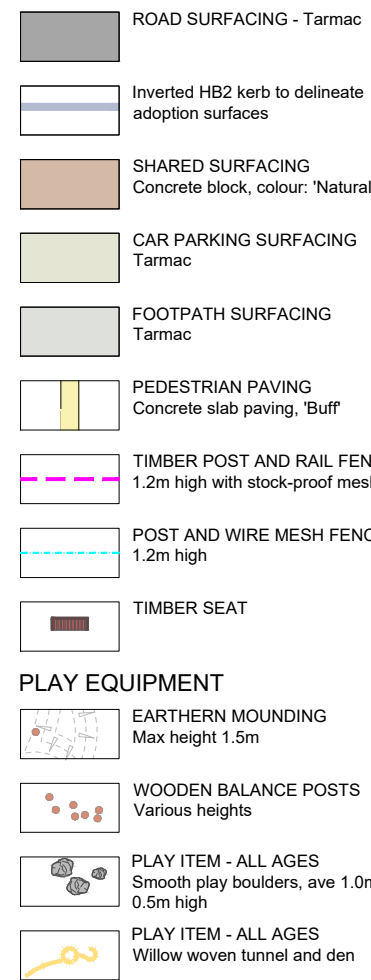

PLAY EQUIPMENT

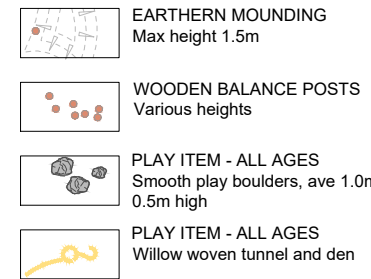

18m WOODLAND BUFFER

COMMUNITY ORCHARD

© 2021 RPS Group
Notes

1. This drawing has been prepared in accordance with the scope of RPS's appointment with its client and is subject to the terms and conditions of that appointment. RPS accepts no liability for any use of this document other than by its client and only for the purposes for which it was prepared and provided.
2. If received electronically it is the recipients responsibility to print to correct scale. Only written dimensions should be used.
3. Where applicable Ordnance Survey (c) Crown Copyright 2021
All rights reserved. Licence number 0100031673

REFER TO RPS DRG. JSL3850_105 FOR
ENTRANCE AREA DETAIL

Y	Orchard boundary to S106	MW	MW	04/10/22
X	Soft landscape in northern parcel added	JMB	MW	04/10/22
W	Revised to drawing 6383-MJA-SW-XX-DR-C-800	JMB	MW	25/08/22
V	North parcel features clarified	MW	MW	29/06/22
U	Revised to REDR200818 SL02 F layout	MW	MW	09/05/22
T	Easement planting adjusted. Trees added to plot 8 & 14	SH	MW	04/05/22
S	Revised to REDR200818 SL02 E3 layout	SH	DC	22/04/22
R	Cycle route and easement planting	MW	DC	19/04/22
Q	Revised to REDR200818 SL02 E layout + Plot 14	MW	DC	14/03/22
P	Revised to REDR200818 SL02 E layout	SH	DC	10/03/22
N	Revised to REDR200818 SL02 C layout	MW	SH	11/02/22
M	Revised to REDR200818 SL02 B2 layout	MW	SH	07/01/22
L	Revised to REDR200818SL01 E layout	MW	SH	04/01/22
K	Client Comments	SH	MW	18/11/21
J	Client Comments	SH	MW	11/11/21
H	Revised to latest layout	SH	MW	04/11/21
Rev	Description	By	CB	Date

Lakesbury House, Hillingbury Road, Chandlers Ford,
Hampshire SO53 5SS
T: 02380 810 440 E: rpsso@rpsgroup.com

Client Redrow Homes

Project Land at Camp Field
Bartons Road
Southleigh
Title Landscape Masterplan

Status	Drawn By	PM/Checked by
DRAFT	SH/MMW	DC
Job Ref	Scale @ A1	Date Created
JSL3850	1:500	Feb 2021
RPS Drawing / Figure Number		Rev
100		Y
rpsgroup.com		

