



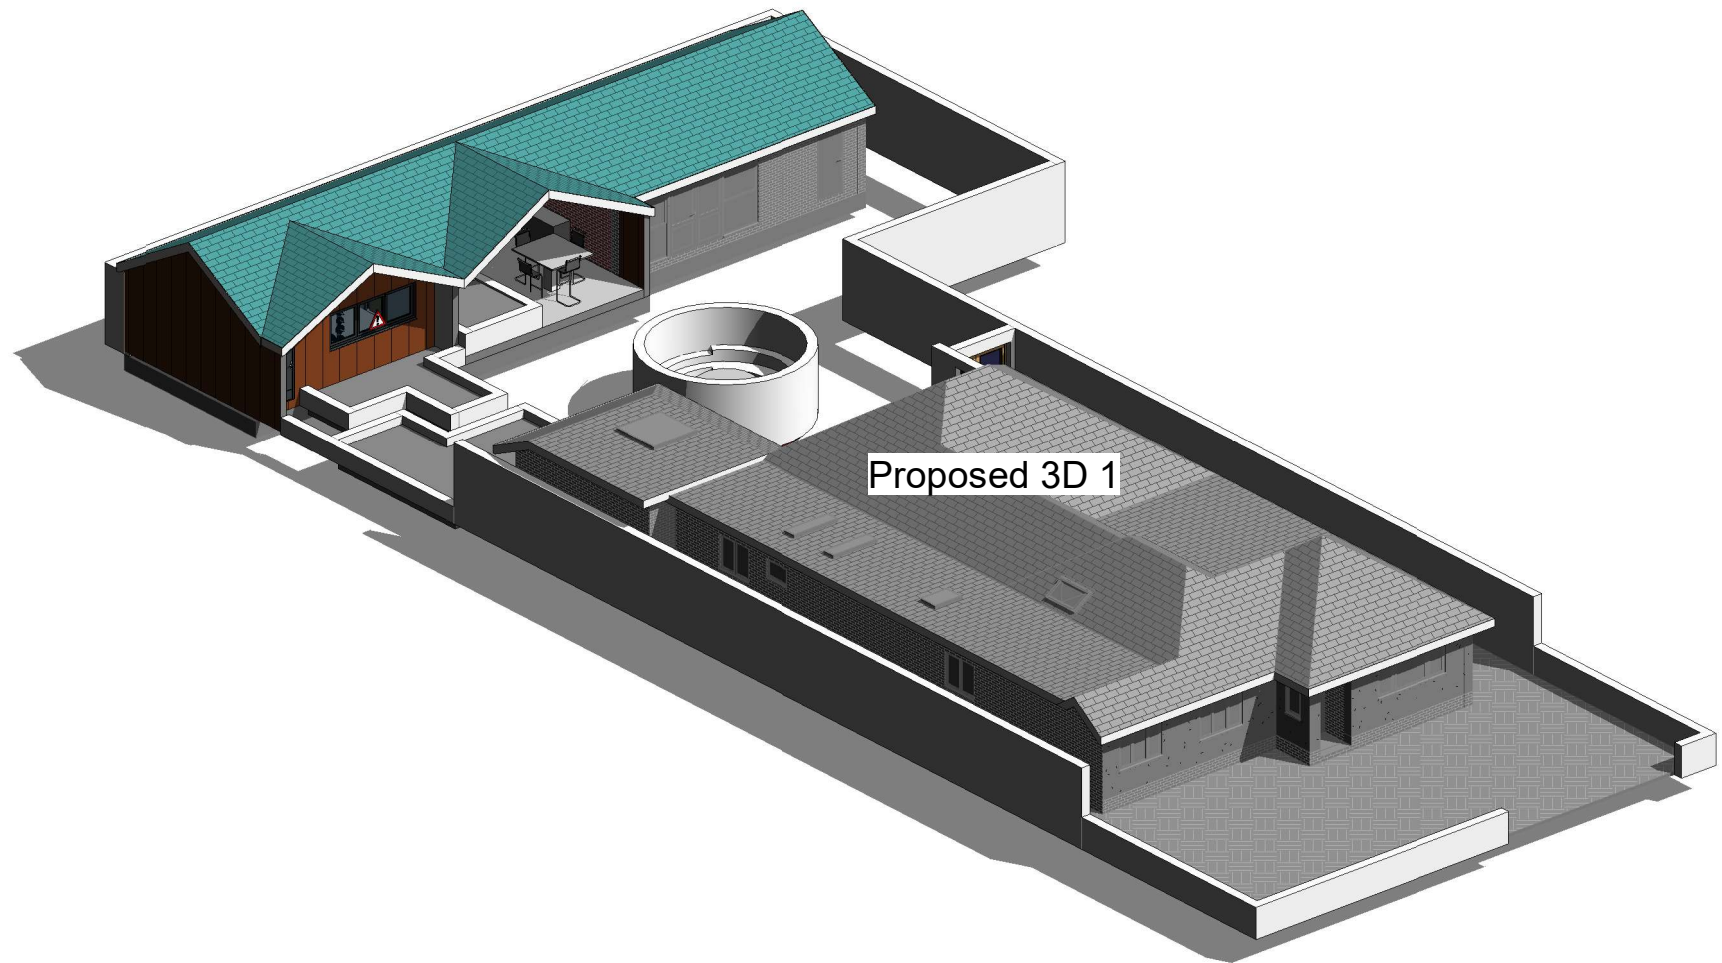

Proposed 3D 1

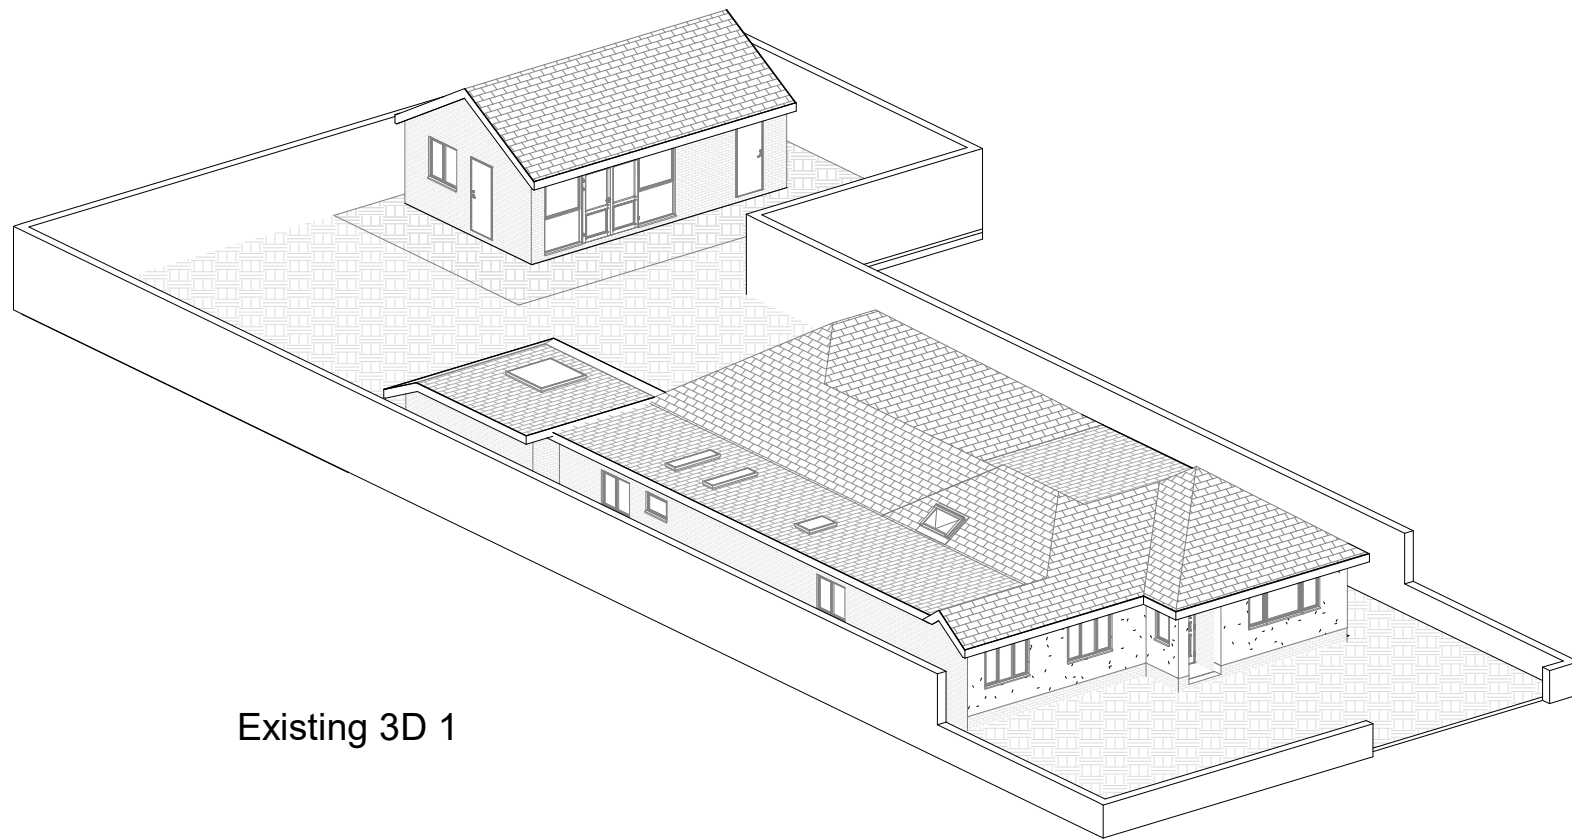

Existing 3D 1



1:500		50
1:200		20
1:100		10
1:50		5

All measurement to be checked on site prior to any comment

Parkers Design Limited - The Studio @ 90, PO9 2PR

www.pexd.co.uk - info@parkersdesign.com - 07776 008822

PROJECT	32 St. Marys Road PO11 9DB		CLIENT Williams	
	SHEET 3D 1		Date Issue Date	Scale (@ A3)
		Drawn by SW	DRAWING NUMBER P 7	REV
		Checked by SR		