



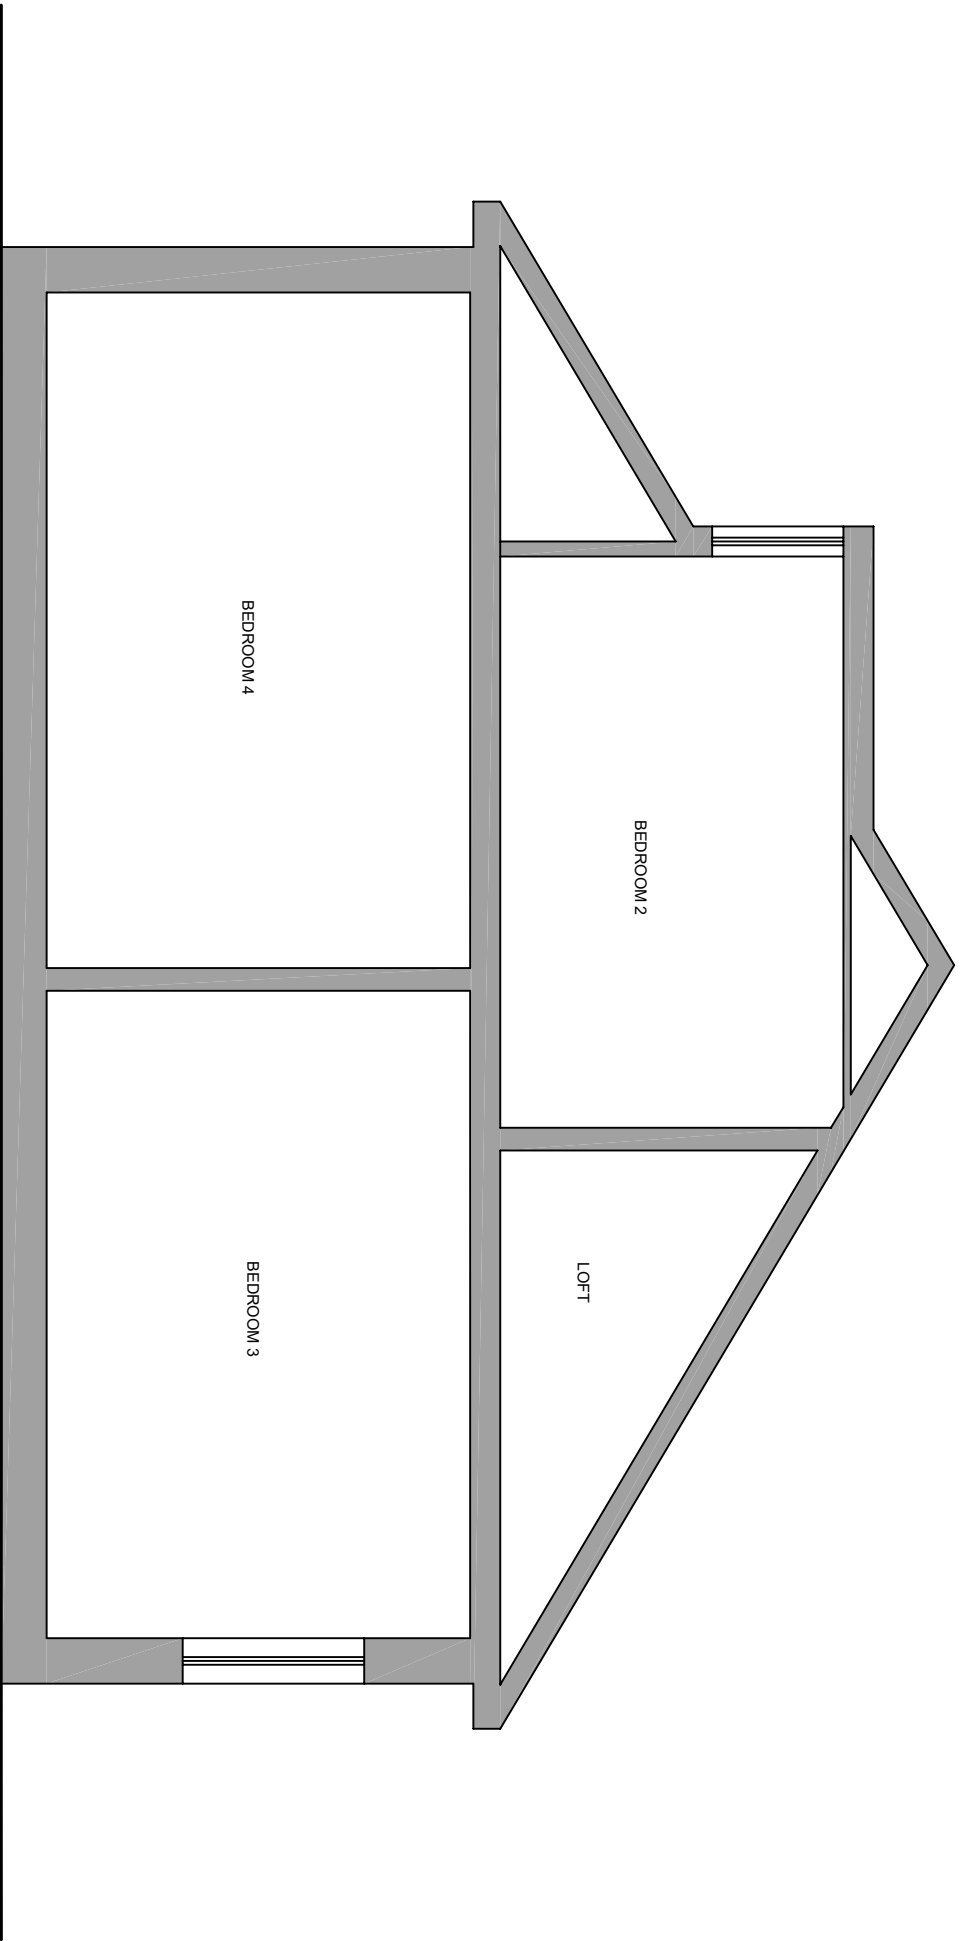

Section A-A

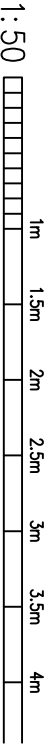

88 STAKES ROAD
EXISTING SECTION

DATE:	JUN-24	SCALE:	1:50@A3	DRAWN:
DWG No:				REV. No:
FILE:				