



Existing Elevation-Right side

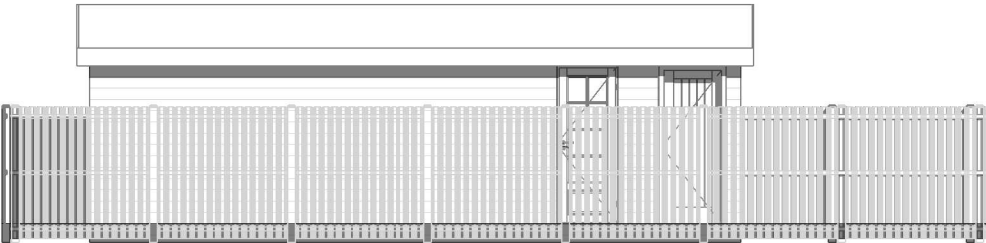

Proposed Elevation-Right side

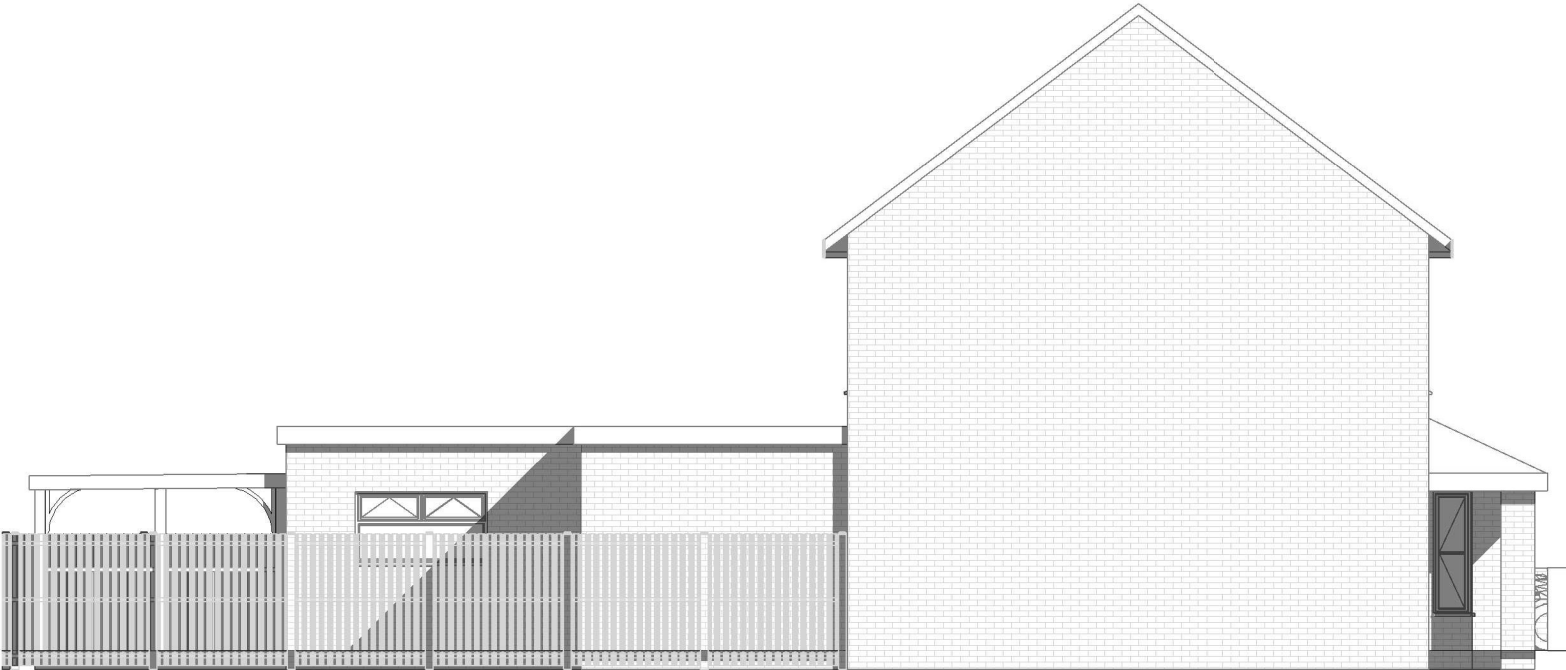

1:500		50
1:200		20
1:100		10
1:50		5

pd

parkers

executive

design

All measurement to be checked on site prior to any commenent
(C) Copyright of Parkers Design (Southern) Limited. Any reproduction of these drawings will require written authority from the copyright owner.

Parkers Design Limited - The Studio @ 90, PO9 2PR

www.pexd.co.uk - info@parkersdesign.com - 07776 008822

PROJECT	69 Hulbert Road PO9 3TB			
	Next Steps/Devine			
	Date	Issue Date	Scale (@ A3)	1 : 100
	Drawn by	SW	DRAWING NUMBER	REV
SHEET		Elevations-Right side		
Checked by		SR	P 6	