


House Extension

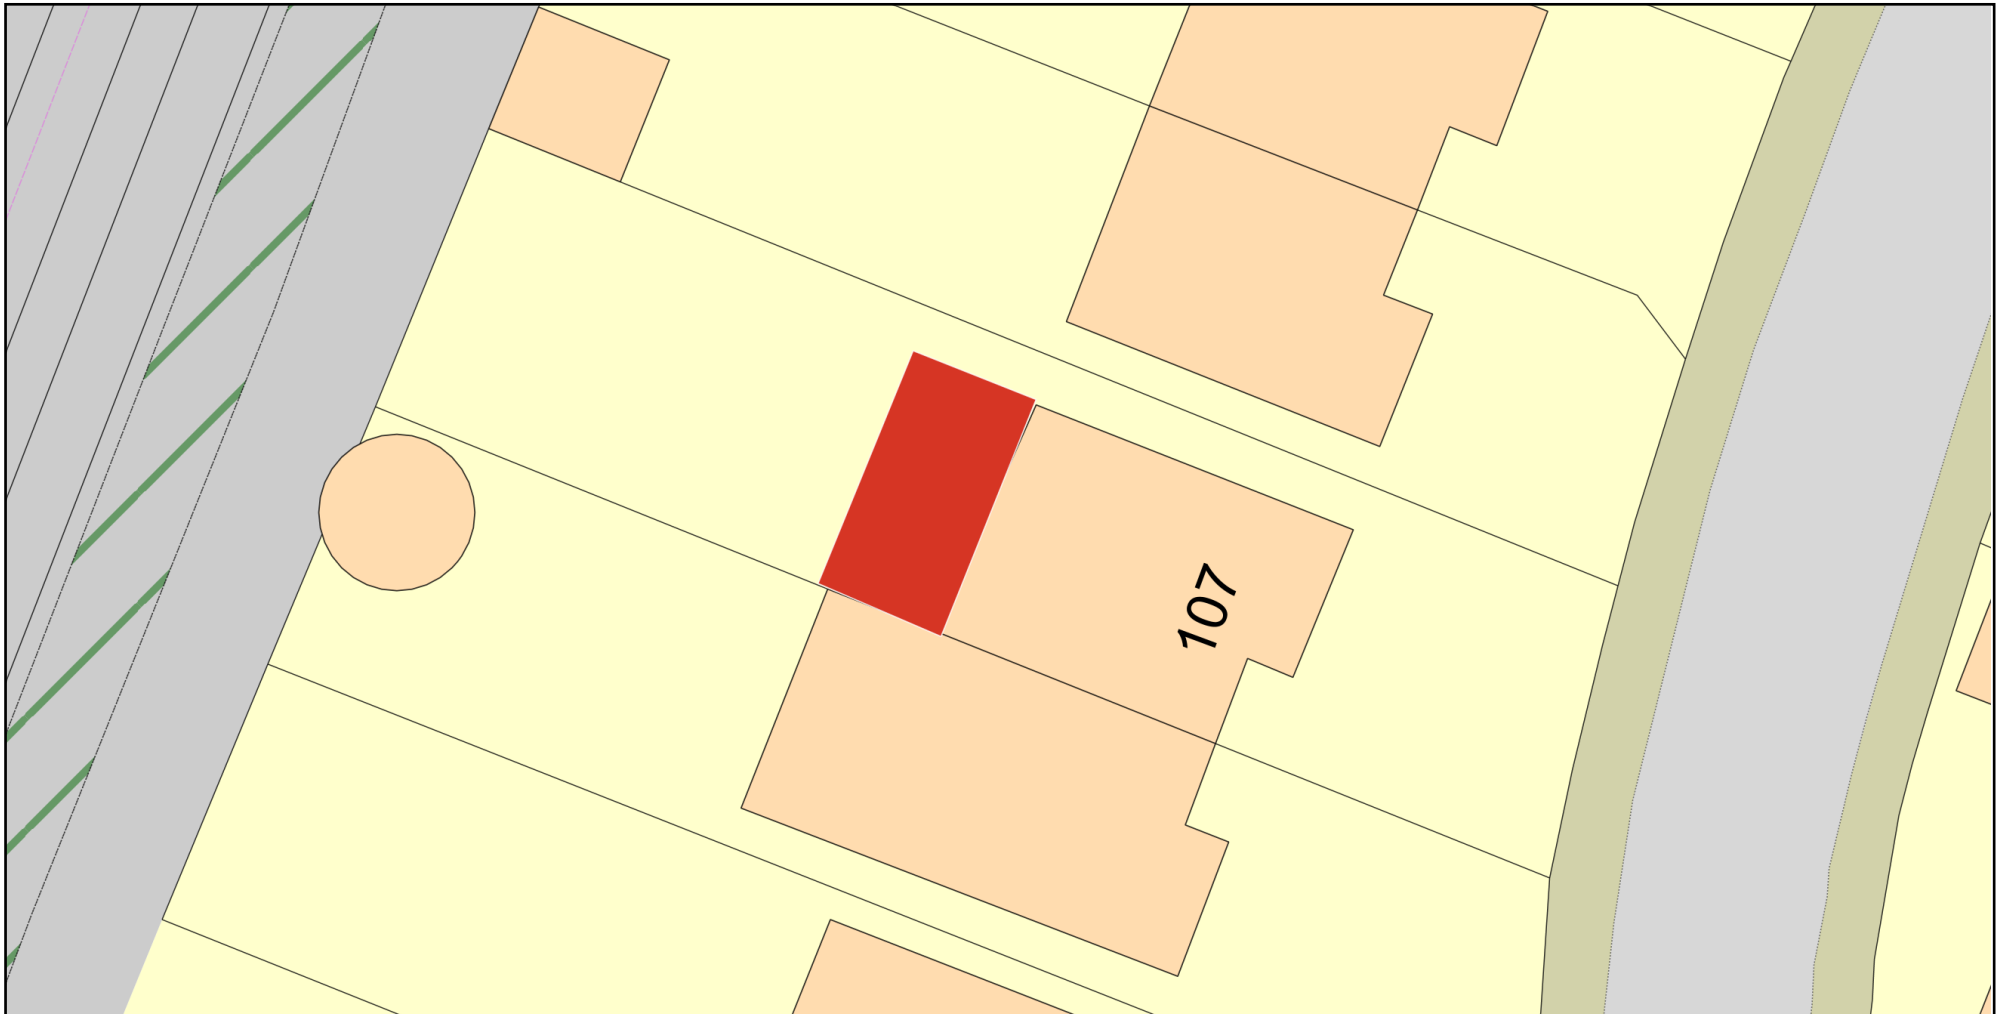

0 10
Metres



Plan Produced for: Matthew Treagus

Date Produced: 08 Dec 2024

Plan Reference Number: TQRQM24343100457490

Scale: 1:200 @ A4

© Crown copyright and database rights 2023 OS 100042766